
PROJECT NO.	SHEET NO.	TOTAL SHEETS
468-83252	21	21

DATE	BY	REFERENCES NOTED
		REFERENCES CHECKED

i: 2001/001/01158/xsecpond.dgn
Date Plotted: Oct. 23, 2001 Deliver to: Brent Remsberg

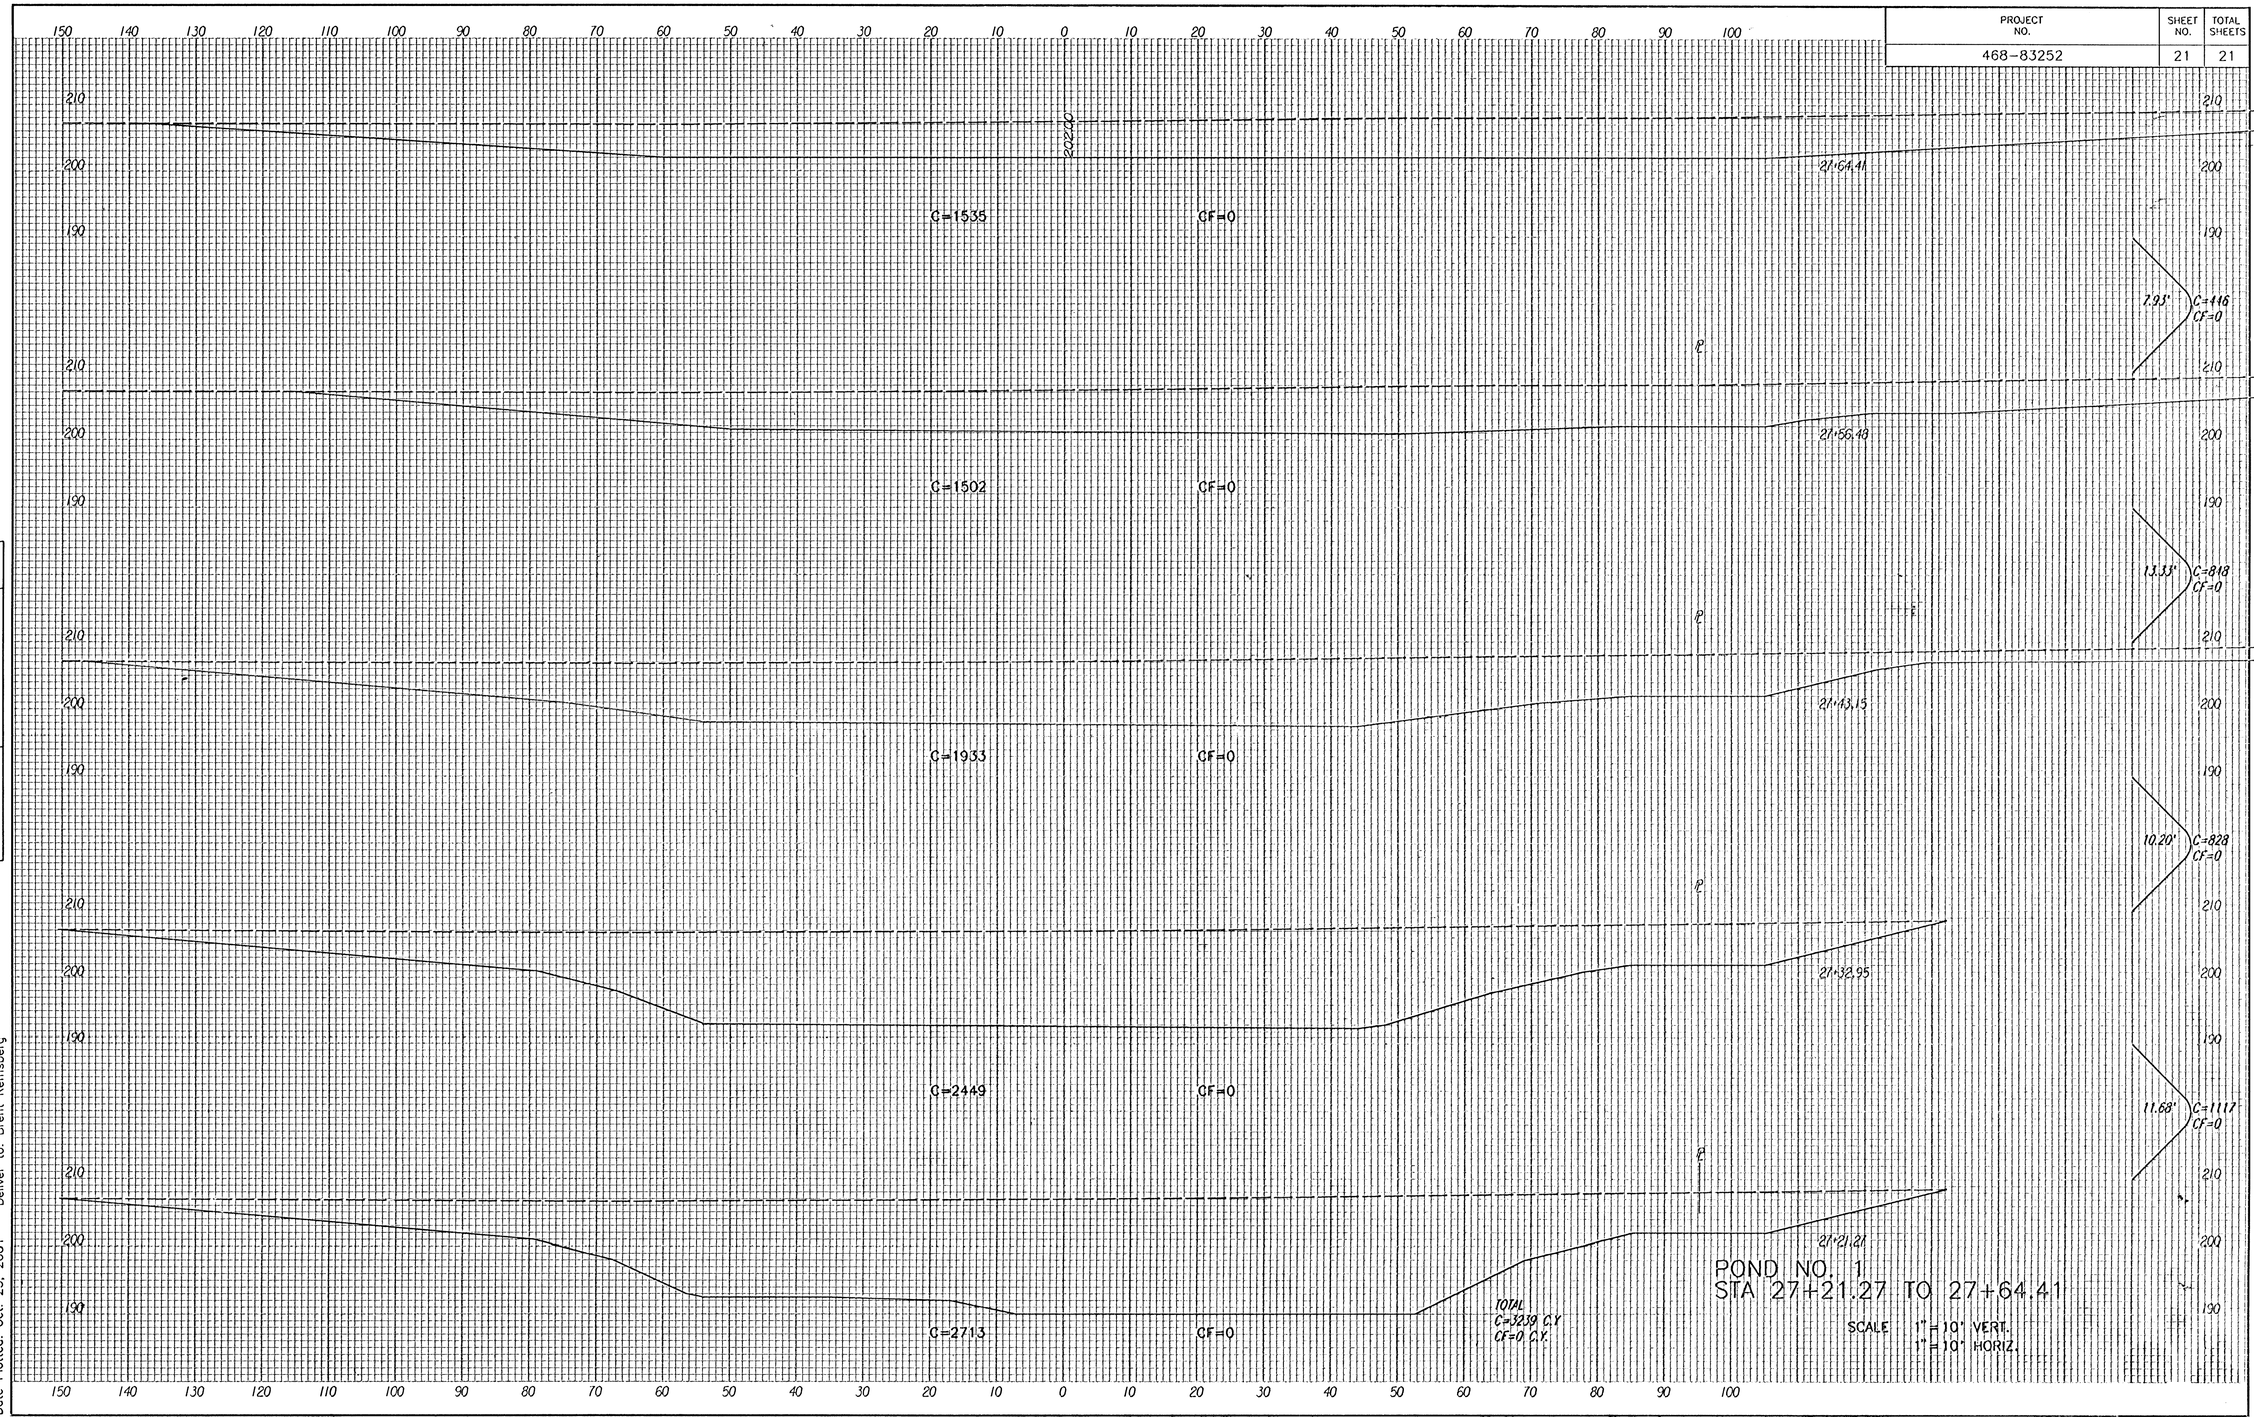

POND NO. 1
STA 27+21.27 TO 27+64.41

SCALE 1"=10' VERT.
1"=10' HORIZ.