STATE	PROJECT NO.	YEAR	SHEET NO.	TOTAL SHEETS
KANSAS	(BC)54-87 038-3(39)	19		

THIS IS A NON-ORTHOGRAPHIC PHOTOGRAPHIC PLAN SHEET

References	Noted	By	Date
References	Checked		

N
Scale: 1" = 50' (Approximate)

Note: See Sh. No. for Ramp Gradation

STA. 126+07 BEGIN
Proj. (BC) 54-87-F 038-3(39) =
44' Lt. Sta 126+07 Survey Line
Proj. (3R) 54-87 K-038-3(49)

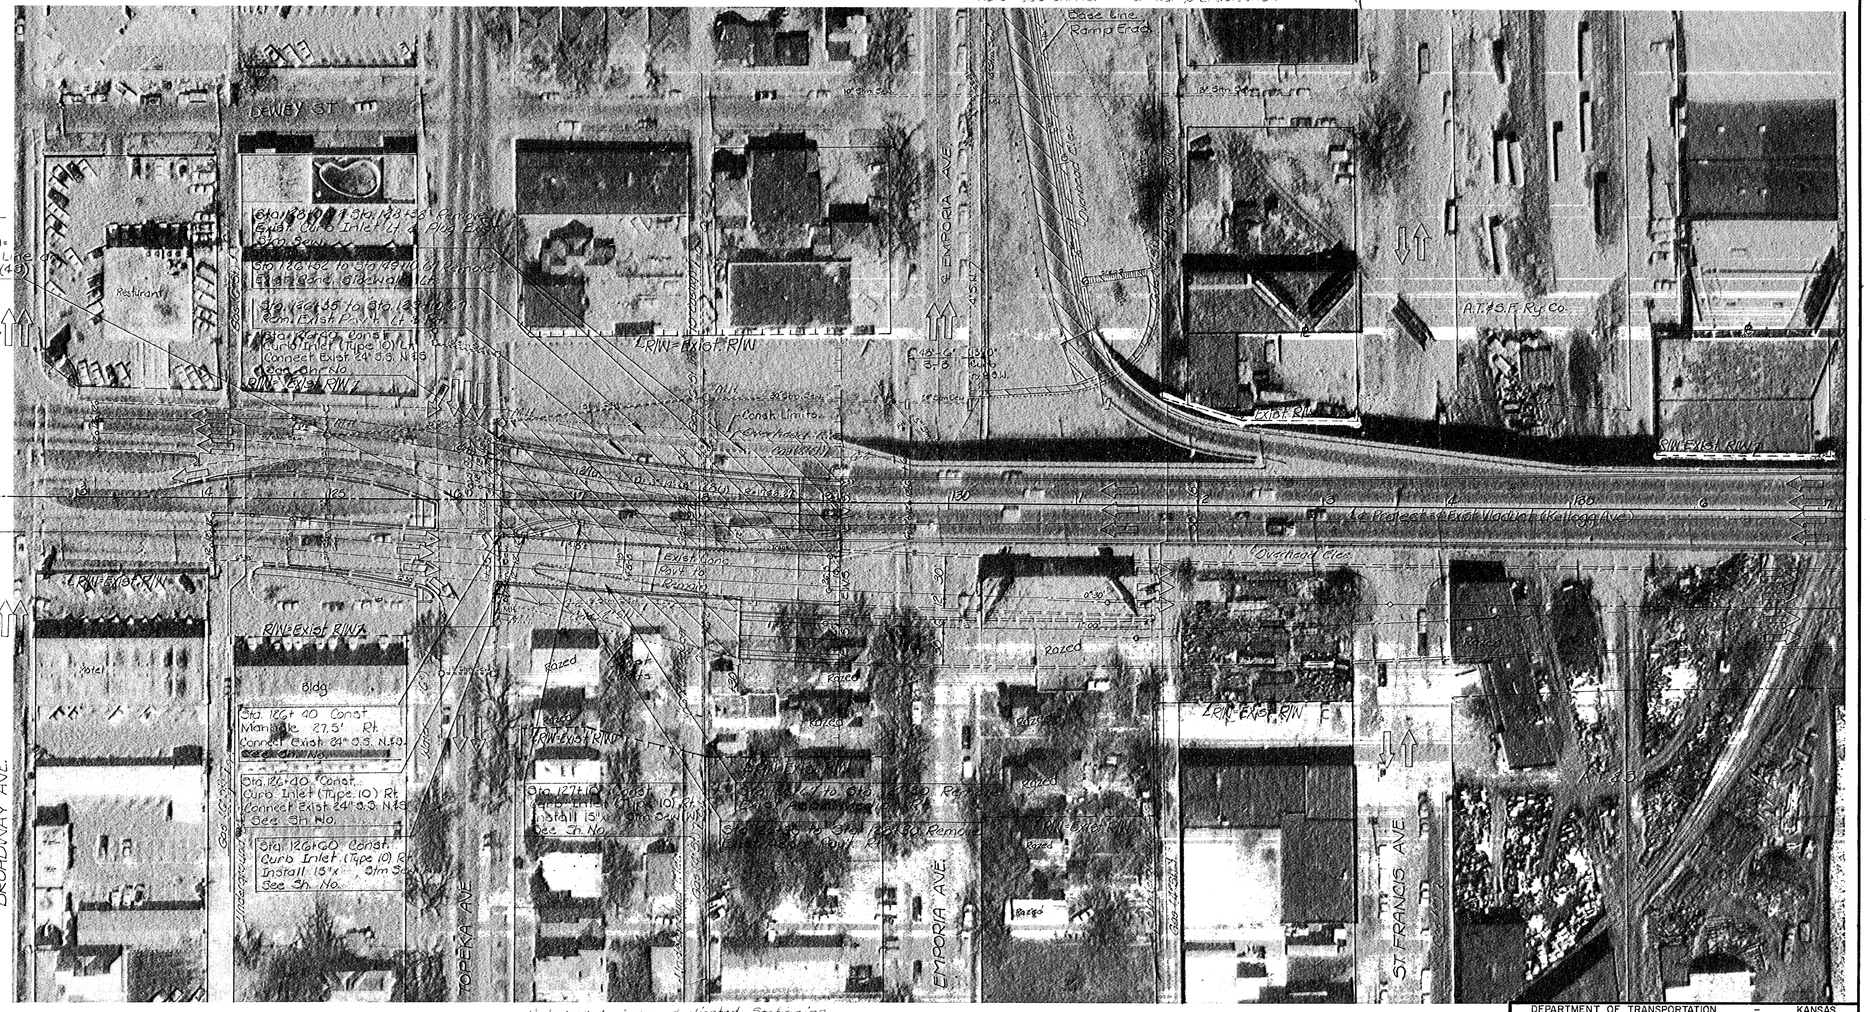
DEWEY ST.
Restaurant
Sta. 126+85 Const. Curb Inlet (Type 10) Lt. Connect Exist. 24" C.S. N.S.
L R/W = Exist R/W
Const. Limits
Overhead Pole
Exist. Rt. R/W
S/W Exist R/W
Sta. 126+92 to Sta. 129+00 Remove Exist. Sidewalk Lt.
Sta. 126+95 to Sta. 129+00 Remove Exist. Pavt. Lt. & Rt.
Sta. 126+00 Const. Curb Inlet (Type 10) Lt. Connect Exist. 24" C.S. N.S.
See Sh. No.
Sta. 126+00 Const. Curb Inlet (Type 10) Rt. Connect Exist. 24" C.S. N.S.
See Sh. No.
Sta. 126+40 Const. Manhole 27.5' Rt. Connect Exist. 24" C.S. N.S.
See Sh. No.
Sta. 126+40 Const. Curb Inlet (Type 10) Rt. Connect Exist. 24" C.S. N.S.
See Sh. No.
Sta. 126+60 Const. Curb Inlet (Type 10) Rt. Install 15"x ... Sim. Sh.
See Sh. No.
Sta. 127+10 Const. Curb Inlet (Type 10) Rt. Install 15"x ... Sim. Sh.
See Sh. No.
Sta. 127+30 Remove Curb Rt.
Exist. Bldg. Curb to Remain
Exist. Bldg. Curb to Remain
Hotel
Bldg
Raised
Sea Line 122+27.94
BROADWAY AVE.
TOPEKA AVE
EMPORIA AVE
ST. FRANCIS AVE
Sea Line Ramp Grade
A.T. & S.F. Ry. Co.
Exist. R/W
S/W Exist R/W
Le Project Exist Viaduct (Kellogg Ave)
Overhead Pole
Underground Utility
Gas Line
Sanitary Sewer
Storm Sewer
Water Line
Curb Line
Sidewalk
Curb Line
Sidewalk
Curb Line
Sidewalk