	STATE	PROJECT NO.	YEAR	SHEET NO.	TOTAL SHEETS
	KANSAS	(BO)54-87 038-3(39)	19		

THIS IS A NON-ORTHOGRAPHIC PHOTOGRAPHIC PLAN SHEET

Date	By	
		References Noted
		References Checked

STA. 126+07 BEGIN
Proj. (BO) 54-87-F 038-3(39)=
44' Lt. Sta 126+07 Survey Line
Proj. (30)54-87 K-038-3(43)

Note: See Sh. No. for Ramp Elevation

Base Line Ramp Eqn

N 25°E (Approximate)

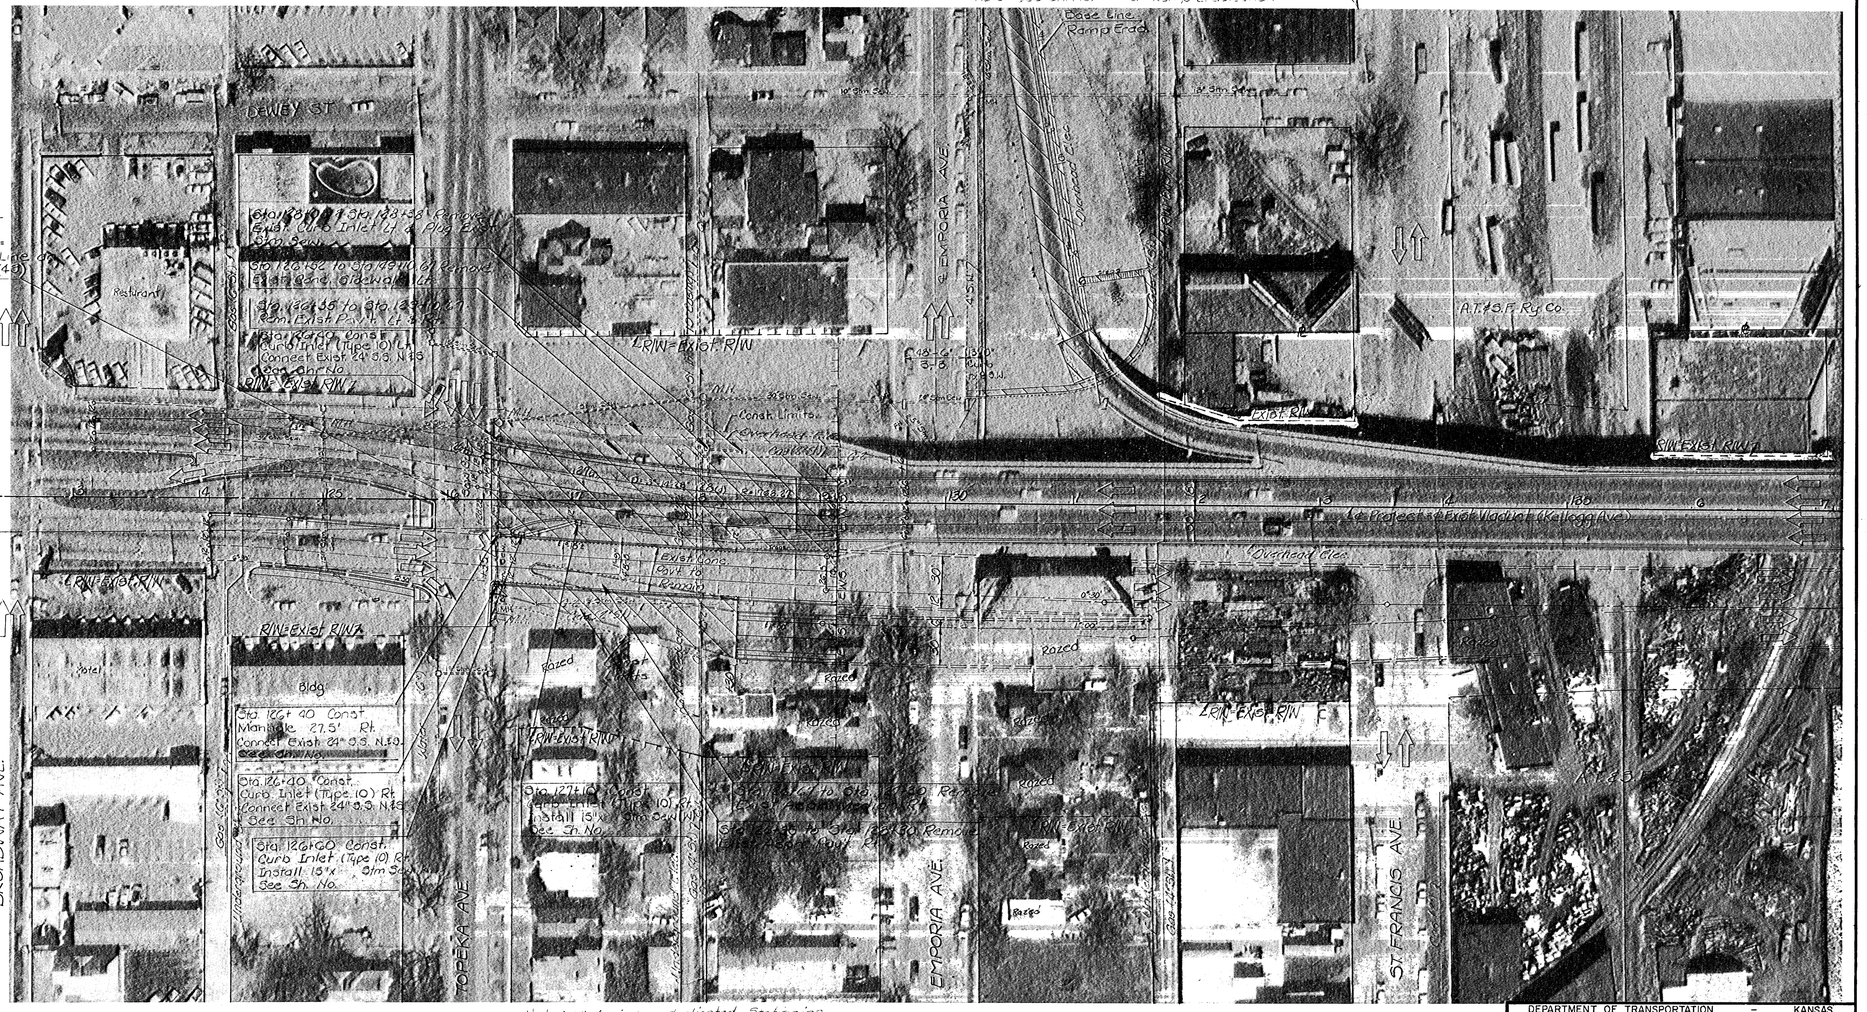
DEWEY ST
Restaurant
Sta 126+40 Const. Curb Inlet (Type 10) Lt. & Plug Exist. Curb Inlet Lt.
Sta 126+52 to Sta 126+70 (d) Remove Exist. 82'-4" Sidewalk Lt.
Sta 126+55 to Sta 126+70 (d) 63m Exist. Pavt. Lt. & Rt.
Sta 126+60 Const. Curb Inlet (Type 10) Lt. Connect Exist. 24" S.S. N.S.O. See Sh. No.
EMPORIA AVE
Sta 126+40 Const. Manhole 27.5' Rt. Connect Exist. 24" S.S. N.S.O. See Sh. No.
Sta 126+40 Const. Curb Inlet (Type 10) Rt. Connect Exist. 24" S.S. N.S.O. See Sh. No.
Sta 126+60 Const. Curb Inlet (Type 10) Rt. Install 15"x ,61m S.S. See Sh. No.
Sta 127+40 Const. Curb Inlet (Type 10) Rt. Install 15" ,61m S.S. See Sh. No.
Sta 127+40 (d) Const. Curb Inlet (Type 10) Rt. Install 15" ,61m S.S. See Sh. No.
Sta 127+40 (d) to 612 Remove Exist. Pavt.
Sta 127+30 Remove Exist. Curb Inlet
Exist Home Cov't to Remain
Exist Home Cov't to Remain
Sta 126+40 Const. Curb Inlet (Type 10) Rt. Connect Exist. 24" S.S. N.S.O. See Sh. No.
Sta 126+60 Const. Curb Inlet (Type 10) Rt. Install 15"x ,61m S.S. See Sh. No.
Bldg
Hotel
Const Limits
Exist R/W
Exist Overhead Wires
Exist Overhead Wires
Exist Overhead Wires