
FHWA REGION NO.	STATE	PROJECT NO.	YEAR	SHEET NO.	TOTAL SHEETS
7	KANSAS	54-87-5942(2)	1980	18	32

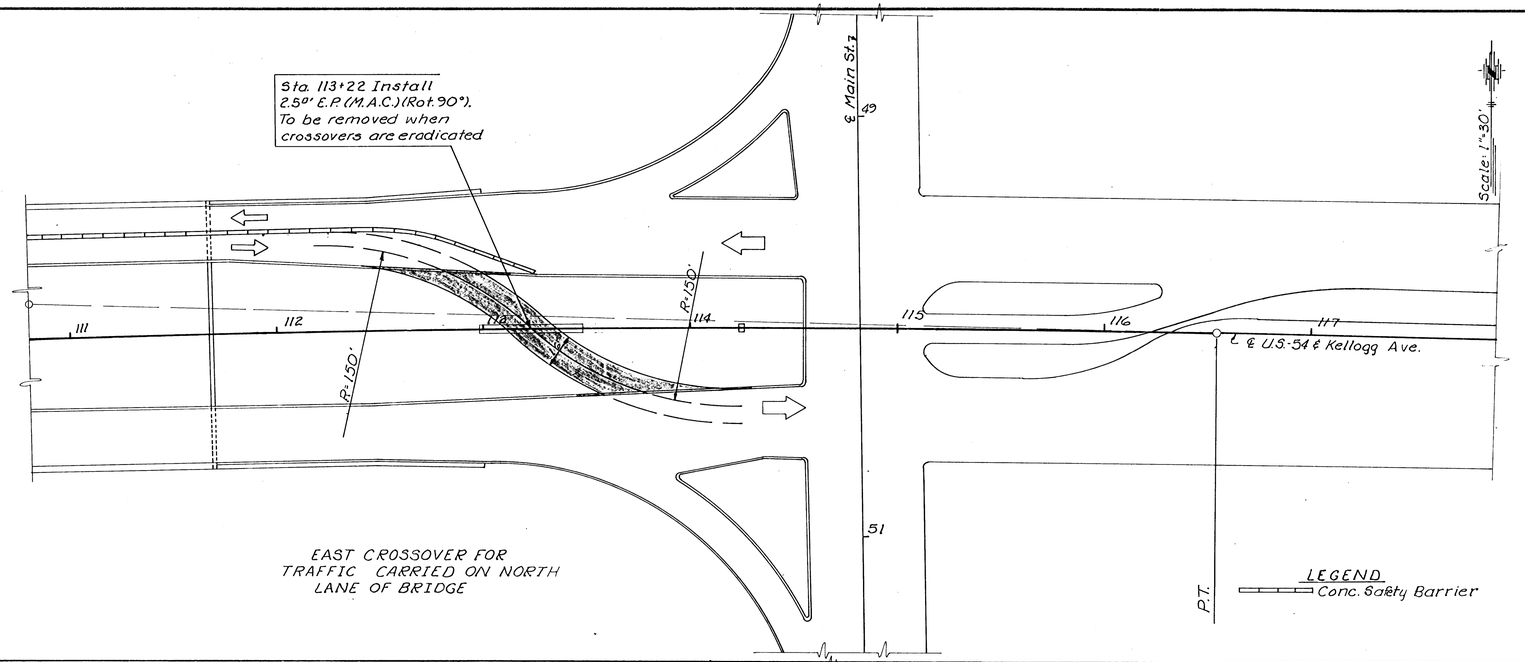


EAST CROSSOVER FOR
TRAFFIC CARRIED ON NORTH
LANE OF BRIDGE

LEGEND
Conc. Safety Barrier

REMOVAL 6" SPECIAL EDGE CURB

Sta	to Sta.	Side	Lin. Ft.	Remarks
93+50	96+75	Lt.	325	
93+50	96+75	Rt.	325	
111+75	113+03	Rt.	128	
113+42	114+27	Rt.	85	
112+42	113+12	Lt.	70	
113+35	114+18	Lt.	83	
TOTAL			1016	

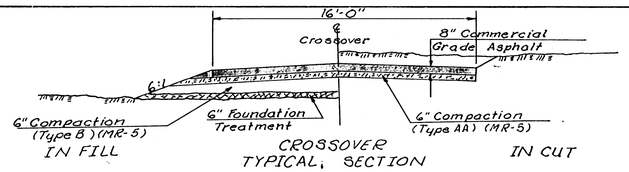

CROSSOVER
TYPICAL SECTION

*Note: These items shall be subsidiary to Conc. Safety Barrier (Type I) Precast

*Provide fill so barrier will be close to shoulder elevation.

EAST CROSSOVER FOR
TRAFFIC CARRIED ON SOUTH
LANE OF BRIDGE

LEGEND
Conc. Safety Barrier

EDGE CURB (6") SPECIAL

Sta	to Sta.	Side	Lin. Ft.	Remarks
93+50	96+75	Lt.	325	
93+50	96+75	Rt.	325	
111+75	113+03	Rt.	128	
113+42	114+27	Rt.	85	
112+42	113+12	Lt.	70	
113+35	114+18	Lt.	83	
TOTAL			1016	

NO.	DATE	REVISIONS	BY	APP'D
3				
2				
1				

KANSAS DEPARTMENT OF TRANSPORTATION
Br. No. 54-87-25.80 Bridge Repair

EAST CROSSOVERS

Proj. No. 54-87-5942(2) Sedgwick Co.

SHEET NO. 18 OF 32	SCALE: 1"=30'	APP'D	
DESIGNED	DETAILED P. Norris	QUANTITIES	TRACED P. Norris
DESIGN CK.	DETAIL CK.	QUAN. CK.	TRACE CK.