PROJECT NO.	FISCAL YEAR	SHEET NO.	TOTAL SHEETS
DAKB 576042	19 77	8	17

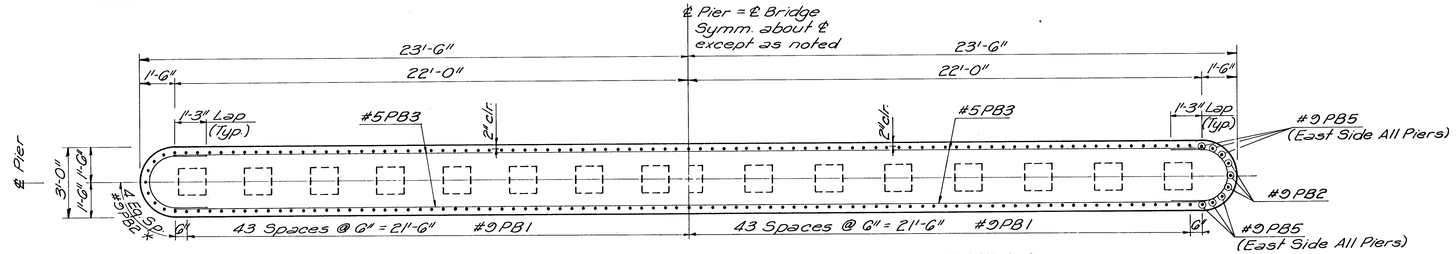

HALF SECTION A-A
PIER NO. 1 & PIER NO. 4

HALF SECTION A-A
PIER NO. 2 & PIER NO. 3

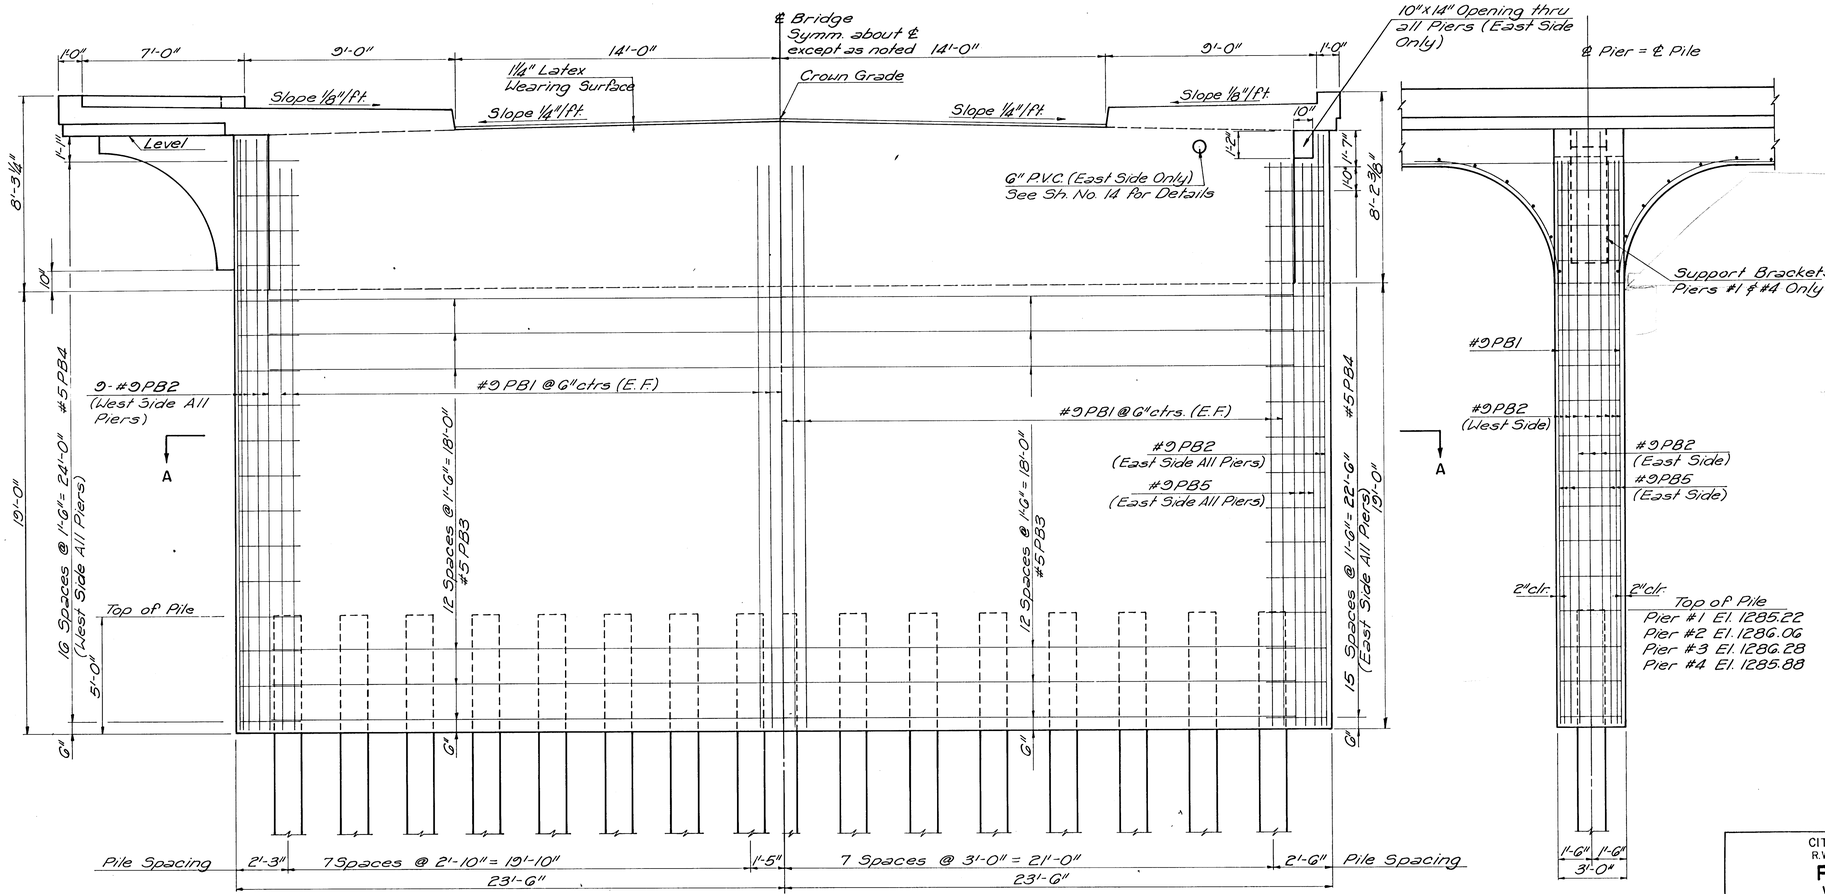

HALF ELEVATION
PIER NO. 1 & PIER NO. 4

HALF ELEVATION
PIER NO. 2 & PIER NO. 3

TYPICAL END ELEVATION

CITY OF WICHITA KANSAS
R.W. LINN, P.E. CITY ENGINEER

PIER DETAILS

WOODMAN BRIDGE

OVER THE LITTLE ARKANSAS RIVER
CITY OF WICHITA PROJECT NO. DAKB 576042

PROFESSIONAL ENGINEERING CONSULTANTS, P.A.
ENGINEERS
WICHITA, KANSAS

Designed by		Checked by	
Drawn by		Date	Job No.