PI #1 Baseline No. 3 - Sta. 5+17.42, 5/8" Robar with Cap

1.	Chiseled "+" in SE Corner Concrete Slab	76.04 NW
2.	Nail and Shiner in Corner Fence Post	19.39 W
3.	Nail and Shiner in North Face of Fence Post	37.90 SW
4.	Chiseled "+" in North Rim of Sanitary Sewer Manhole	19.88 SE

PI #12 Baseline No. 1 Sta. 6+67.53, PK Nail and Shiner

1.	Nail and Shiner in South Face of Power Pole	51.48' NE
2.	Chiseled "+" SE Corner of Storm Drain Headwall	35.10' NW
3.	Centerline 31st Street South	2.8' S
4.	6-Foot Chain Link Fence East, West	51.0' S

PI #2 Baseline No. 3 Sta. 0+00 = Baseline No. 1 Sta. 13+40.93, PK Nail and Shiner

1.	Nail and Shiner in SE Face of Power Pole	27.98 N
2.	Nail and Shiner in S Face of Power Pole	107.73 NE
3.	Centerline of 31st Street South	2.70 S
4.	6 Foot Chain Link Fence East-West	51.00 S

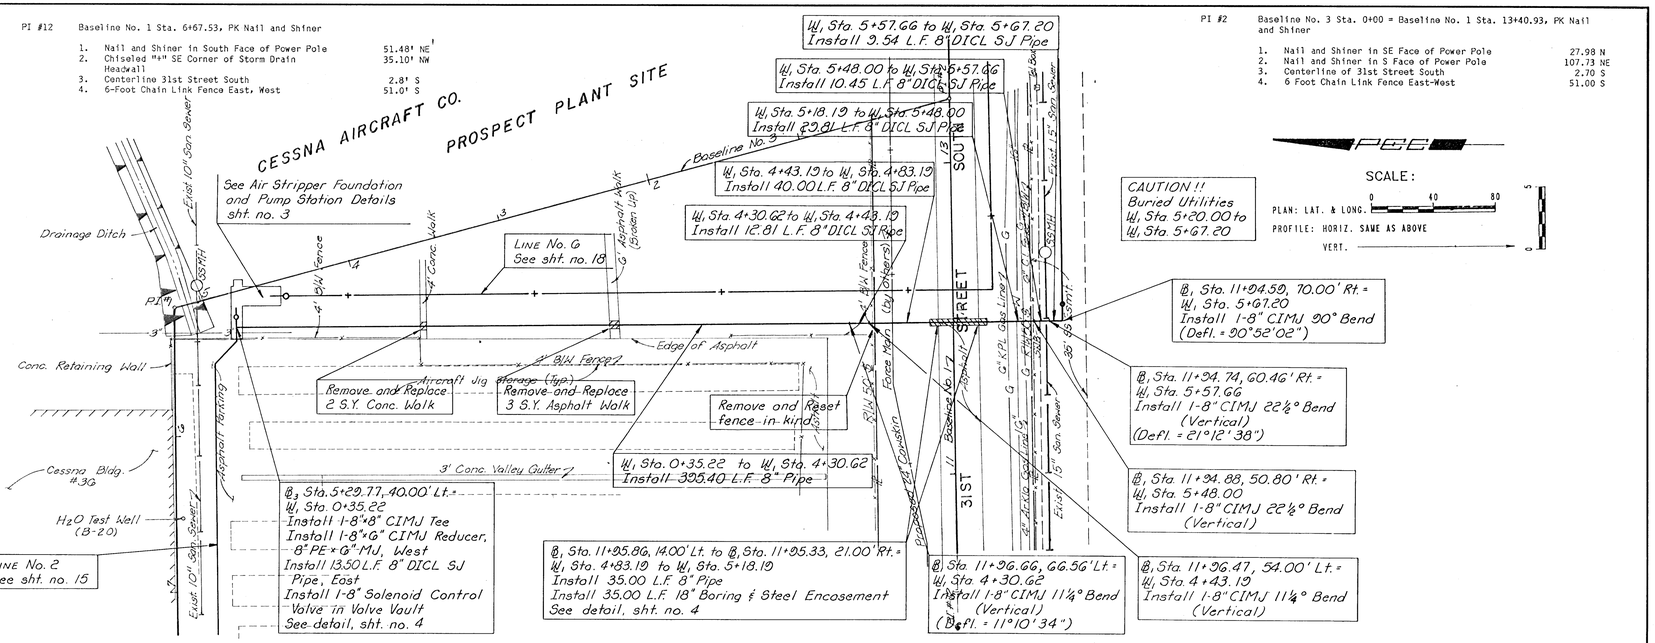

LINE NO. 1

UNLESS NOTED OTHERWISE ELEVATIONS SHOWN ARE TOP OF PIPE.

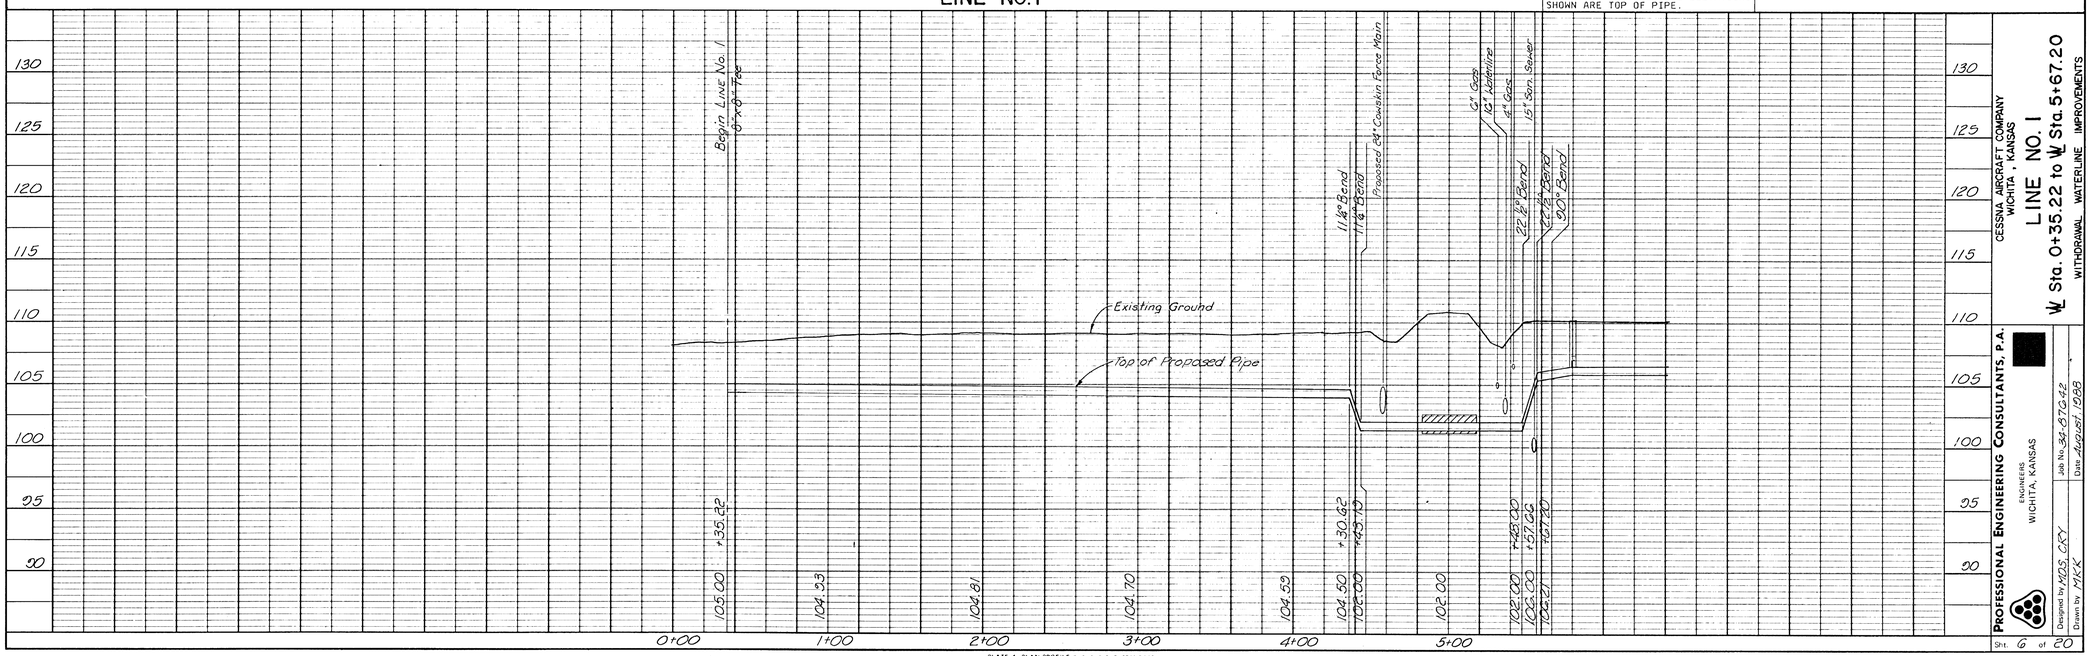

PLAN | SURVEYED | PLOTTED | DESIGNED | CHECKED | NOTE BOOK | NO. | SURVEYED | PLOTTED | RIGHT OF WAY CHECKED | RT. OF WAY CHECKED | BY | DATE

PROFILE | SURVEYED | PLOTTED | DESIGNED | CHECKED | NOTE BOOK | NO. | SURVEYED | PLOTTED | STRUCTURE NOTATIONS (CH+NO) | BY | DATE

CESSNA AIRCRAFT COMPANY
WICHITA, KANSAS

LINE NO. 1

℄ Sta. 0+35.22 to ℄ Sta. 5+67.20

WITHDRAWAL WATERLINE IMPROVEMENTS

PROFESSIONAL ENGINEERING CONSULTANTS, P.A.
ENGINEERS
WICHITA, KANSAS

Designed by MDS, CKT | Job No. 94-870-42
Drawn by MKK | Date AUGUST 1988

Sht. 6 of 20

PLATE 1 PLAN PROFILE O. P. & A. E. STANDARD

EUGENE DIETZGEN CO.