PUB ROAD DIV. NO.	STATE	PROJ. NO.	FISCAL YEAR	SHEET NO.	TOTAL SHEETS
5	KANSAS	35W-87-3511 (33)46	1970	34	223

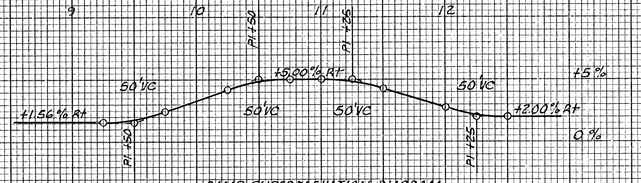

RAMP SUPERELEVATION DIAGRAM

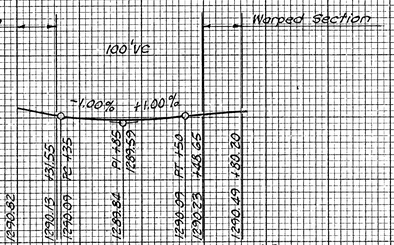

RAMP LT STA 61+19.13 LINCOLN
TO LT STA 62+00.32 GWB

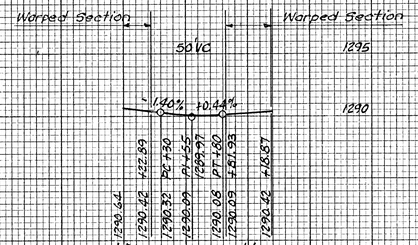

RAMP RT STA 48+00.60 GWB
TO RT STA 62+24.52 LINCOLN
Cross Slope 2%

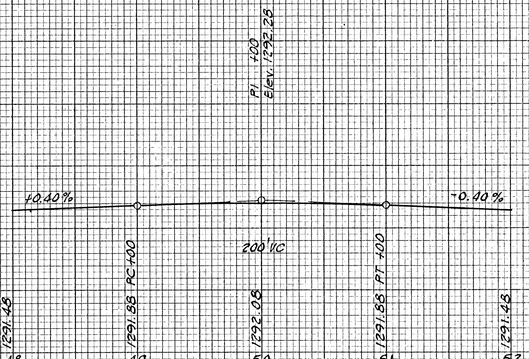

GEO. WASHINGTON BLVD.
Lt. At Lincoln St. Sta. 63+33.04

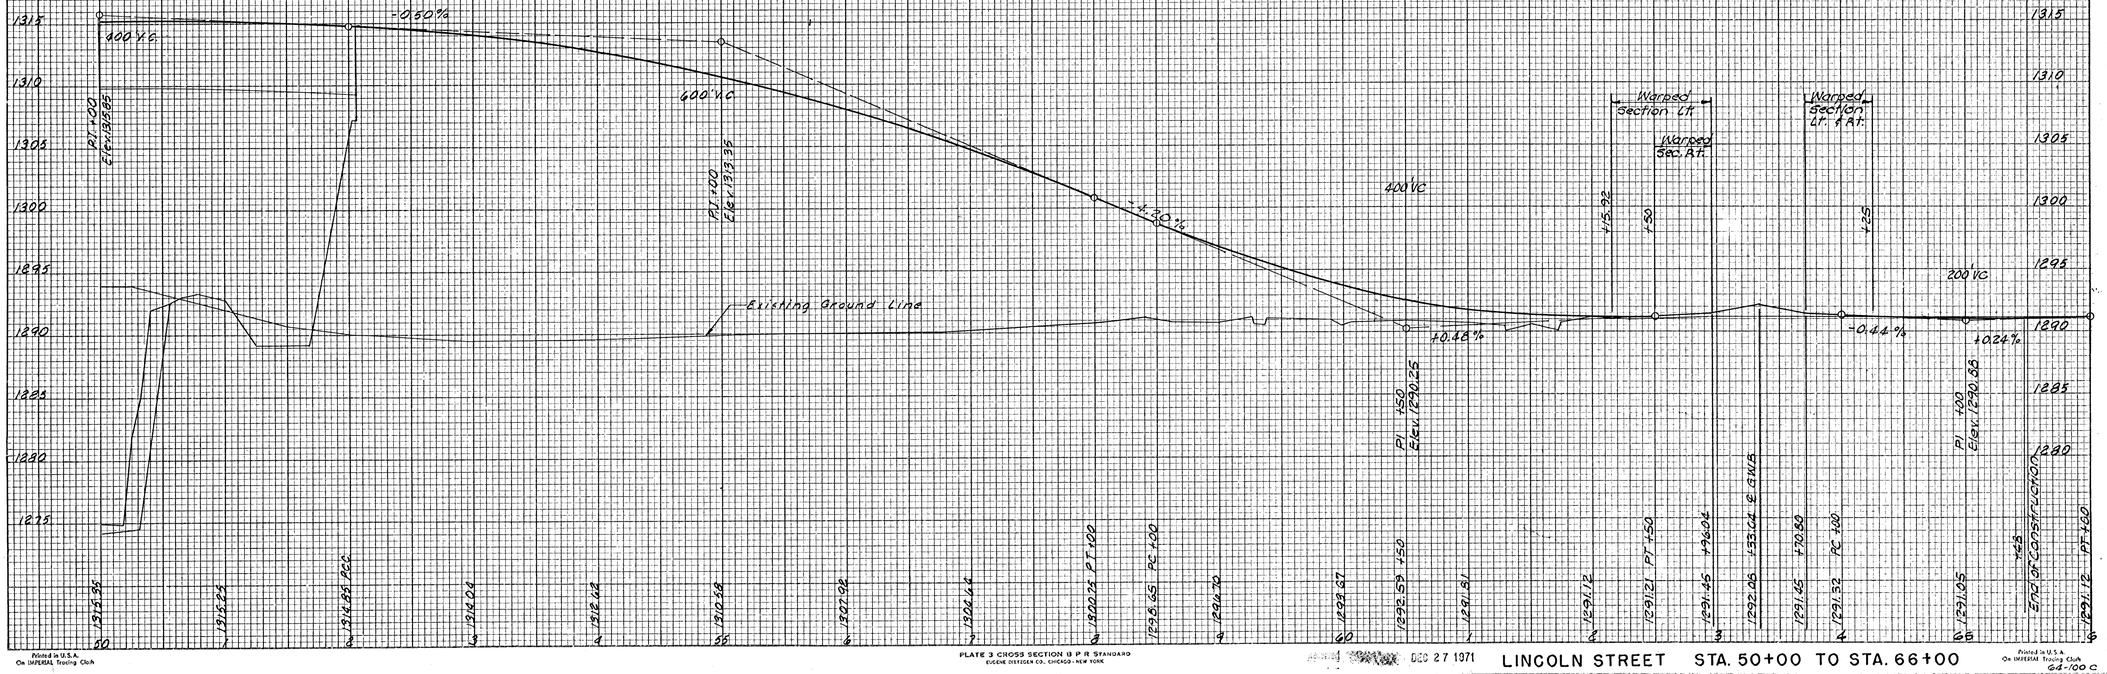

ORIGINAL SURVEY	BY	DATE
NOTE BOOK	SURVEYED	
NO.	PLOTTED	
	TEMPLATE	
	AREAS	
	AREAS CHECKED	

FINAL SURVEY	BY	DATE
NOTE BOOK	SURVEYED	
NO.	PLOTTED	
	TEMPLATE	
	AREAS	
	AREAS CHECKED	

Printed in U.S.A.
On IMPERIAL Tracing Cloth

PLATE 3 CROSS SECTION U P R STANDARD
EUGENE DIETZGEN CO. CHICAGO - NEW YORK

DEC 27 1971

LINCOLN STREET STA. 50+00 TO STA. 66+00

Printed in U.S.A.
On IMPERIAL Tracing Cloth
64-100 C