| PUB. ROAD DIV. NO. | STATE | PROJECT NO. | FISCAL YEAR | SHEET NO. | TOTAL SHEETS |
|---|---|---|---|---|---|
| 5 | KANSAS | 35W-375-35W +(33)62 | 1970 | 43 | 229 |

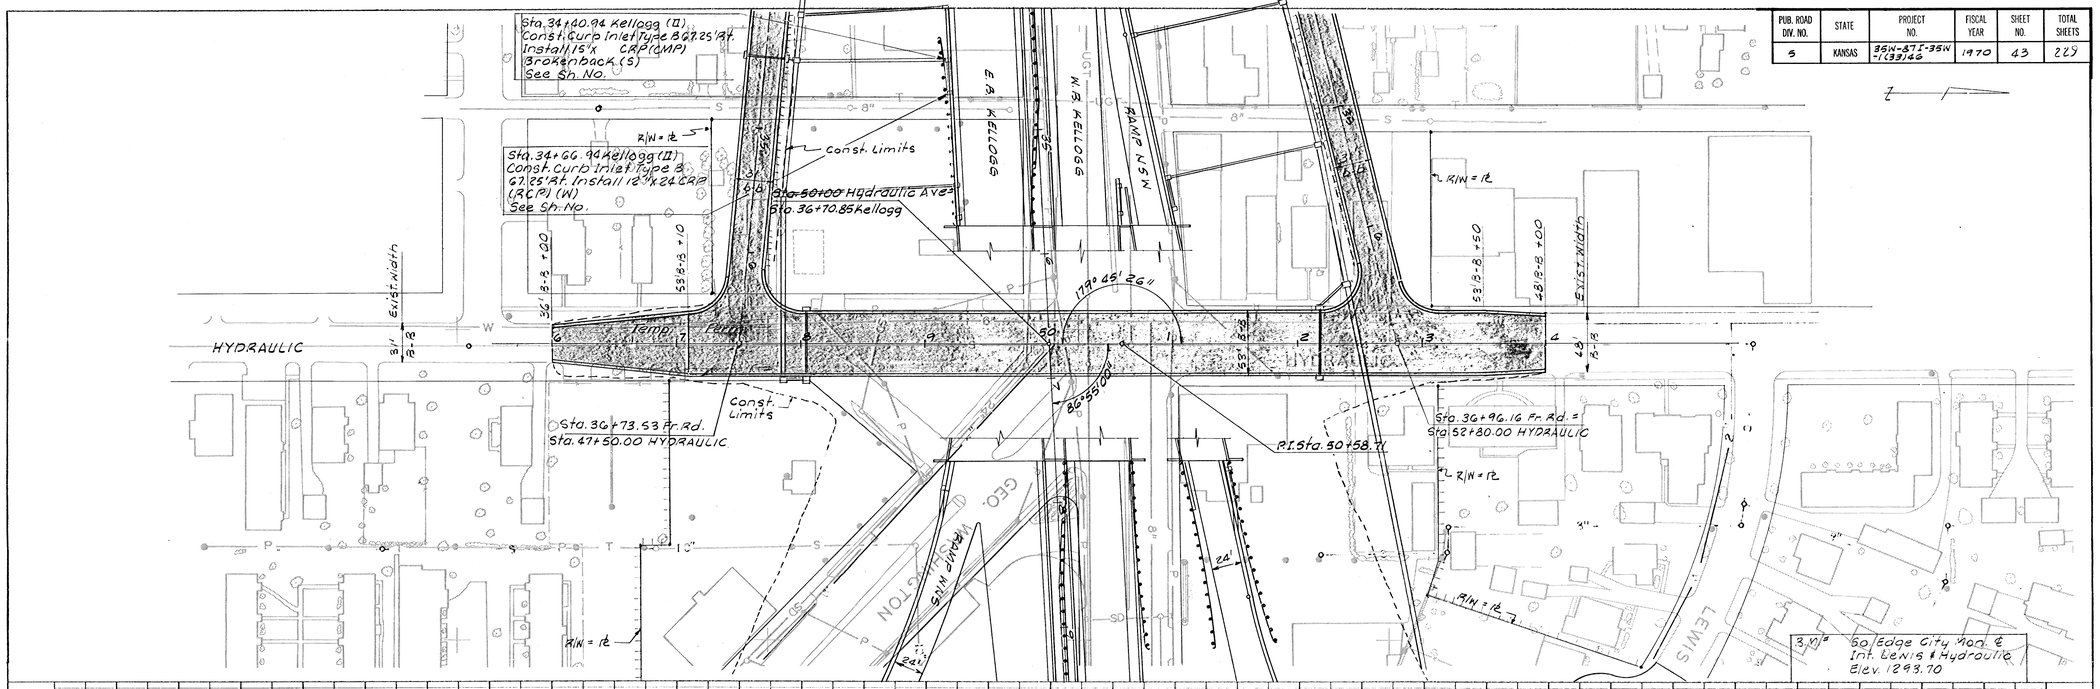


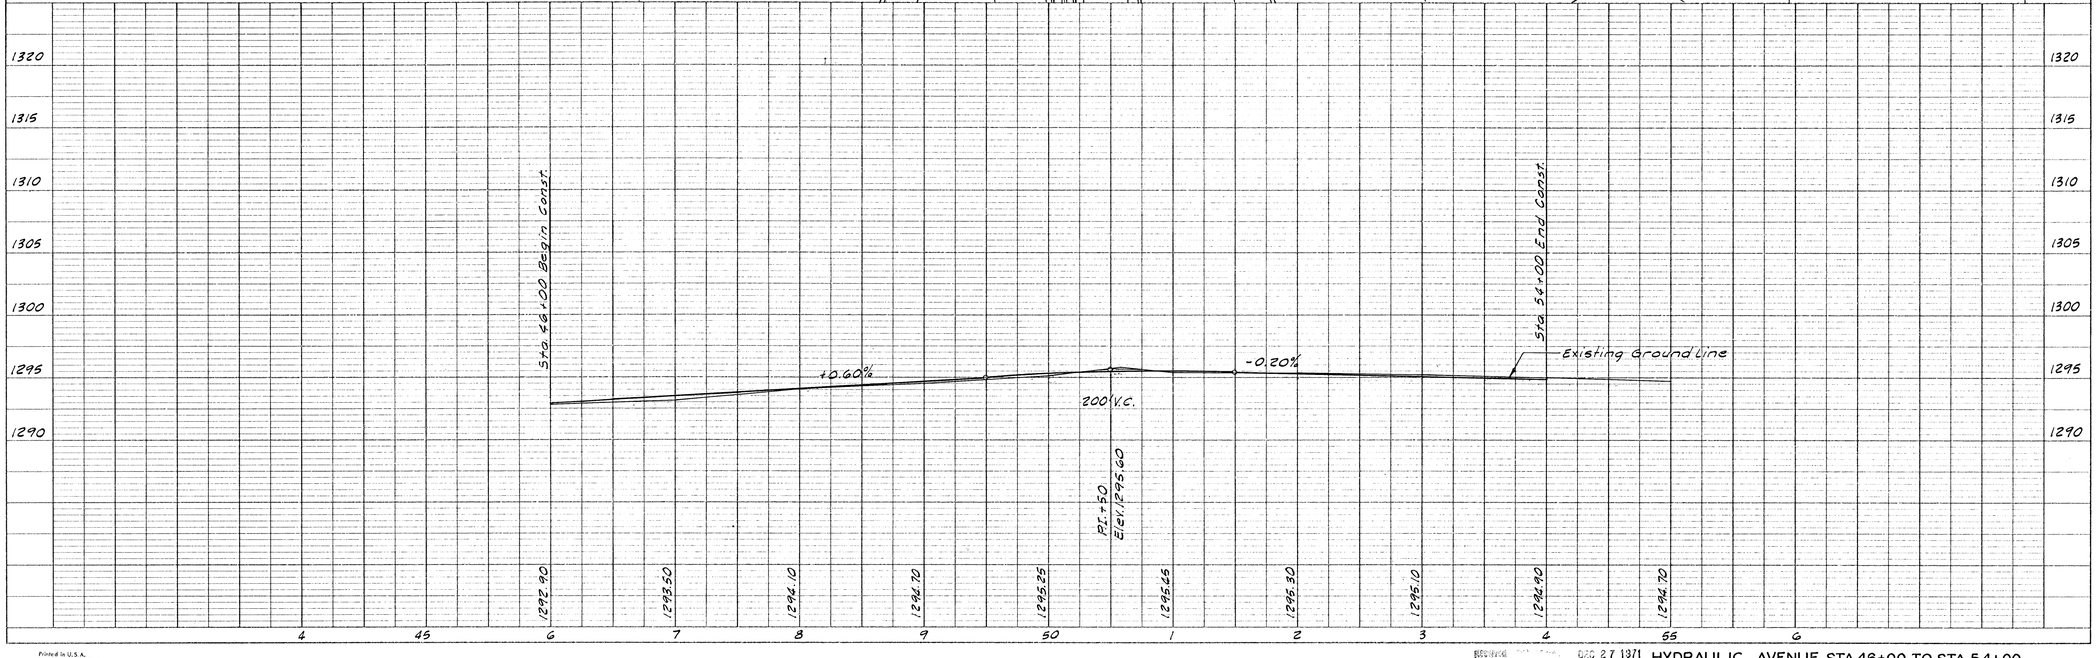


| PLAN | | BY | DATE |
|---|---|---|---|
| NOTE BOOK | SURVEYED | | |
| | PLOTTED | | |
| | ALIGNMENT CHECKED | | |
| | RT. OF WAY CHECKED | | |
| NO. | | | |

| PROFILE | | BY | DATE |
|---|---|---|---|
| NOTE BOOK | SURVEYED | | |
| | PLOTTED | | |
| | GRADES CHECKED | | |
| | B.M. NOTED | | |
| | STRUCTURE NOTATIONS CHKD | | |
| NO. | | | |

Printed in U.S.A.
On MATERIAL Tracing Cloth

DEC 27 1971 HYDRAULIC AVENUE STA 46+00 TO STA 54+00

64-100 C