PUB. ROAD DIV. NO.	STATE	PROJECT NO.	FISCAL YEAR	SHEET NO.	TOTAL SHEETS
5	KANSAS	35N-B77-35N -1(33)46	1970	78	229

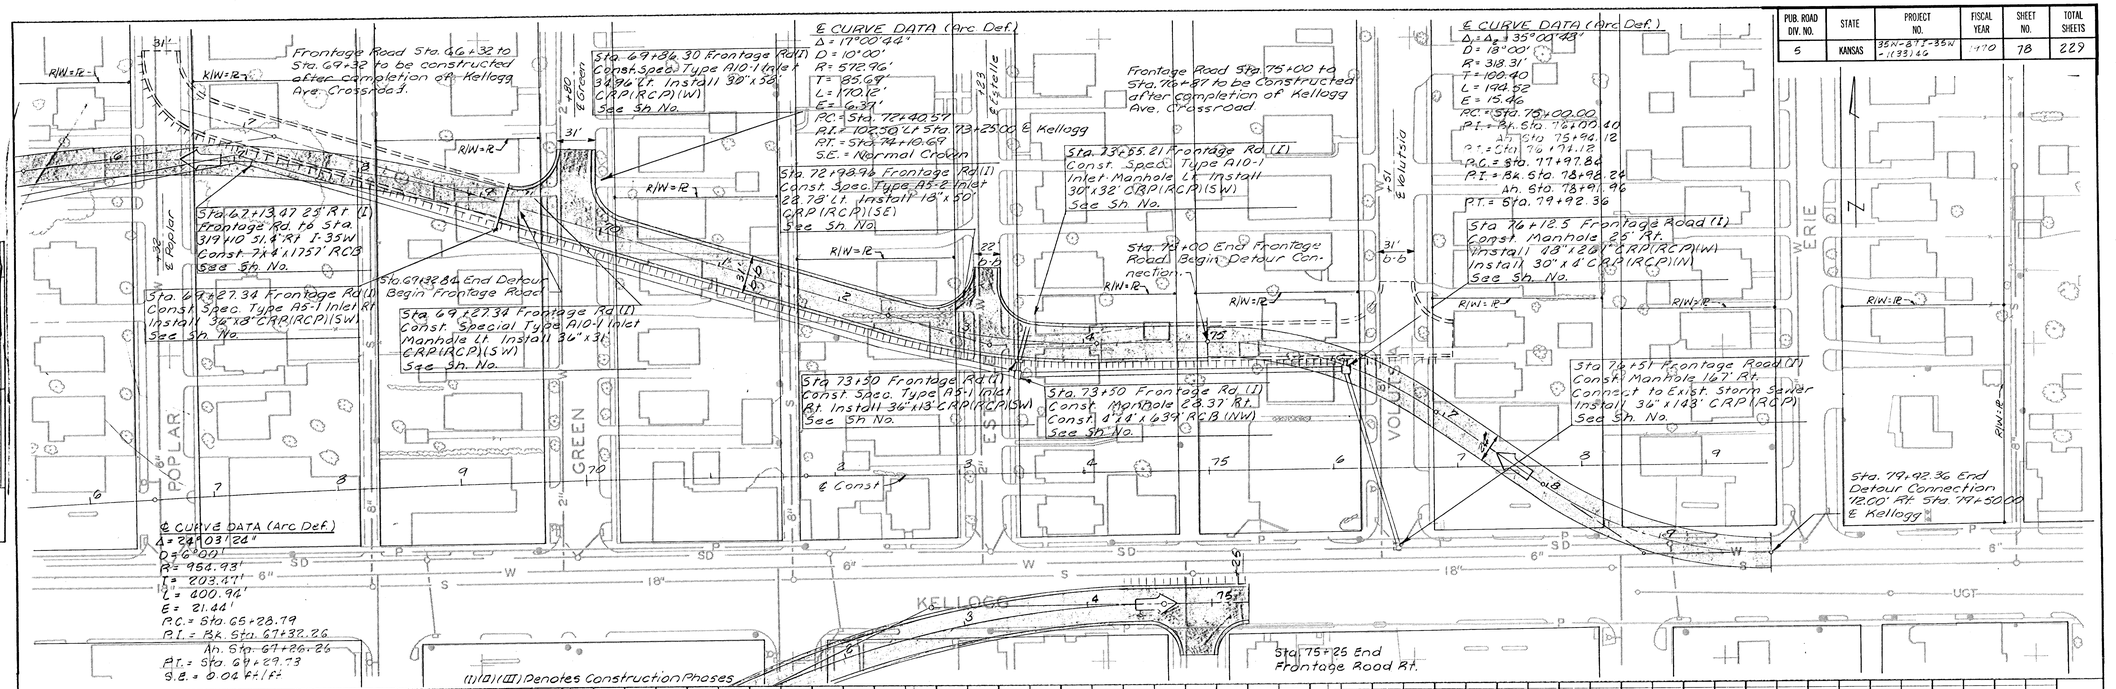

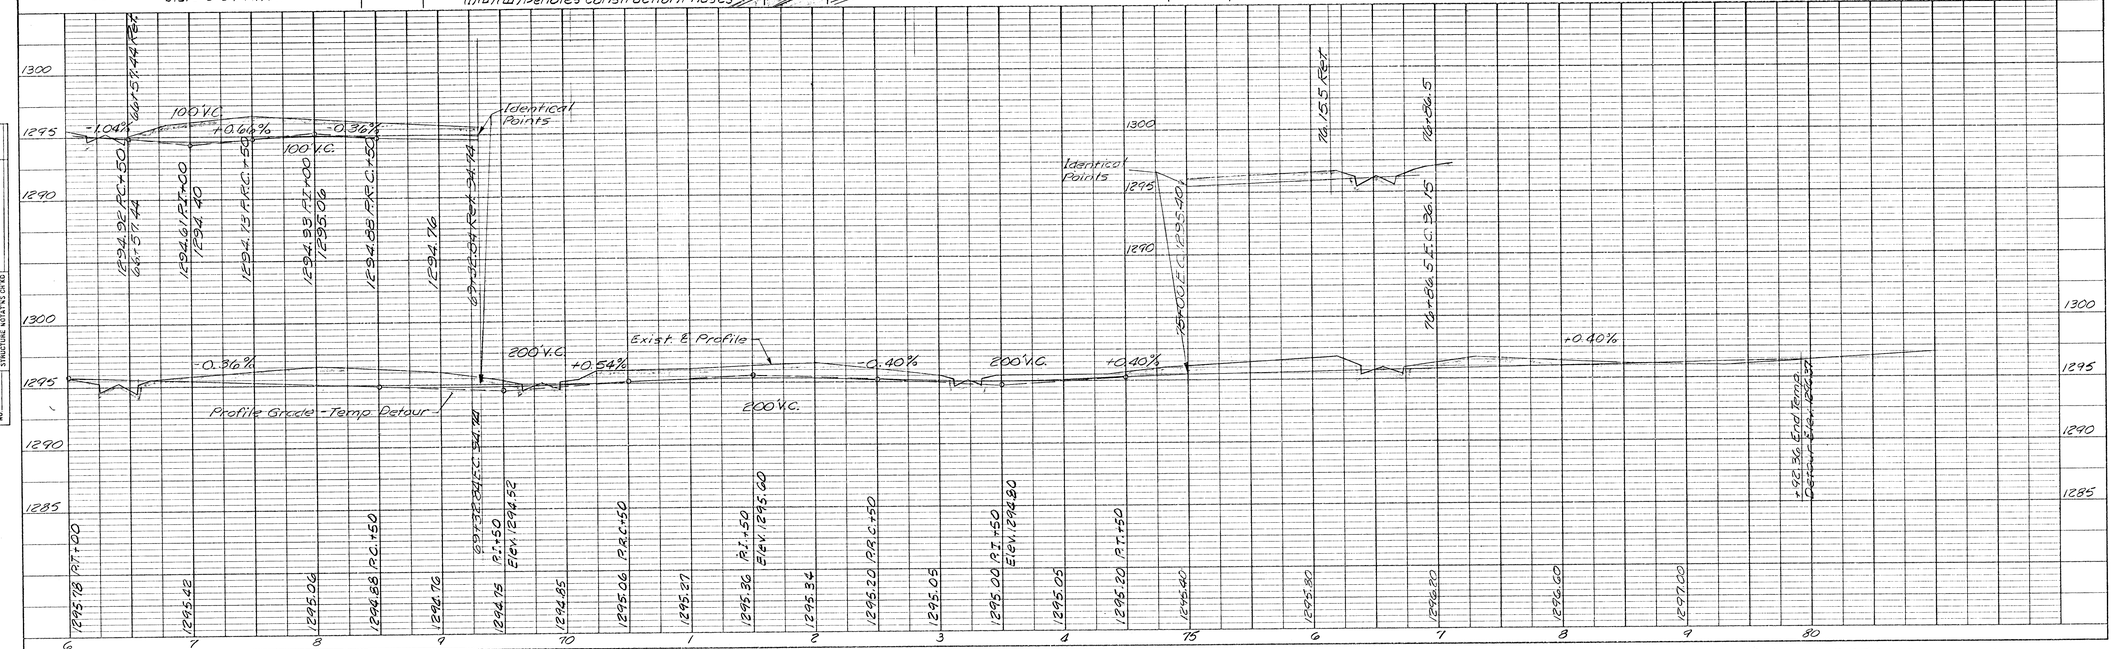

PLAN
SURVEYED
PLOTTED
NOTE BOOK
ALIGNMENT CHECKED
NO.
R/W OF WAY CHECKED
BY
DATE

PROFILE
SURVEYED
PLOTTED
NOTE BOOK
GRADES CHECKED
B.M. NOTED
NO.
STRUCTURE NOTATIONS OK'D
BY
DATE

PLATE 1 PLAN-PROFILE & P R STANDARD
EUGENE DIETZGEN CO. CHICAGO · NEW YORK

Printed in U.S.A.
On IMPERIAL Tracing Cloth

DEC 27 1971 W. B. KELLOGG DETOUR Sh. 4 of 4