PUB. ROAD DIV. NO.	STATE	PROJECT NO.	FISCAL YEAR	SHEET NO.	TOTAL SHEETS
5	KANSAS	BSR-81-E-35(N)-1(33)46	1970	79	229

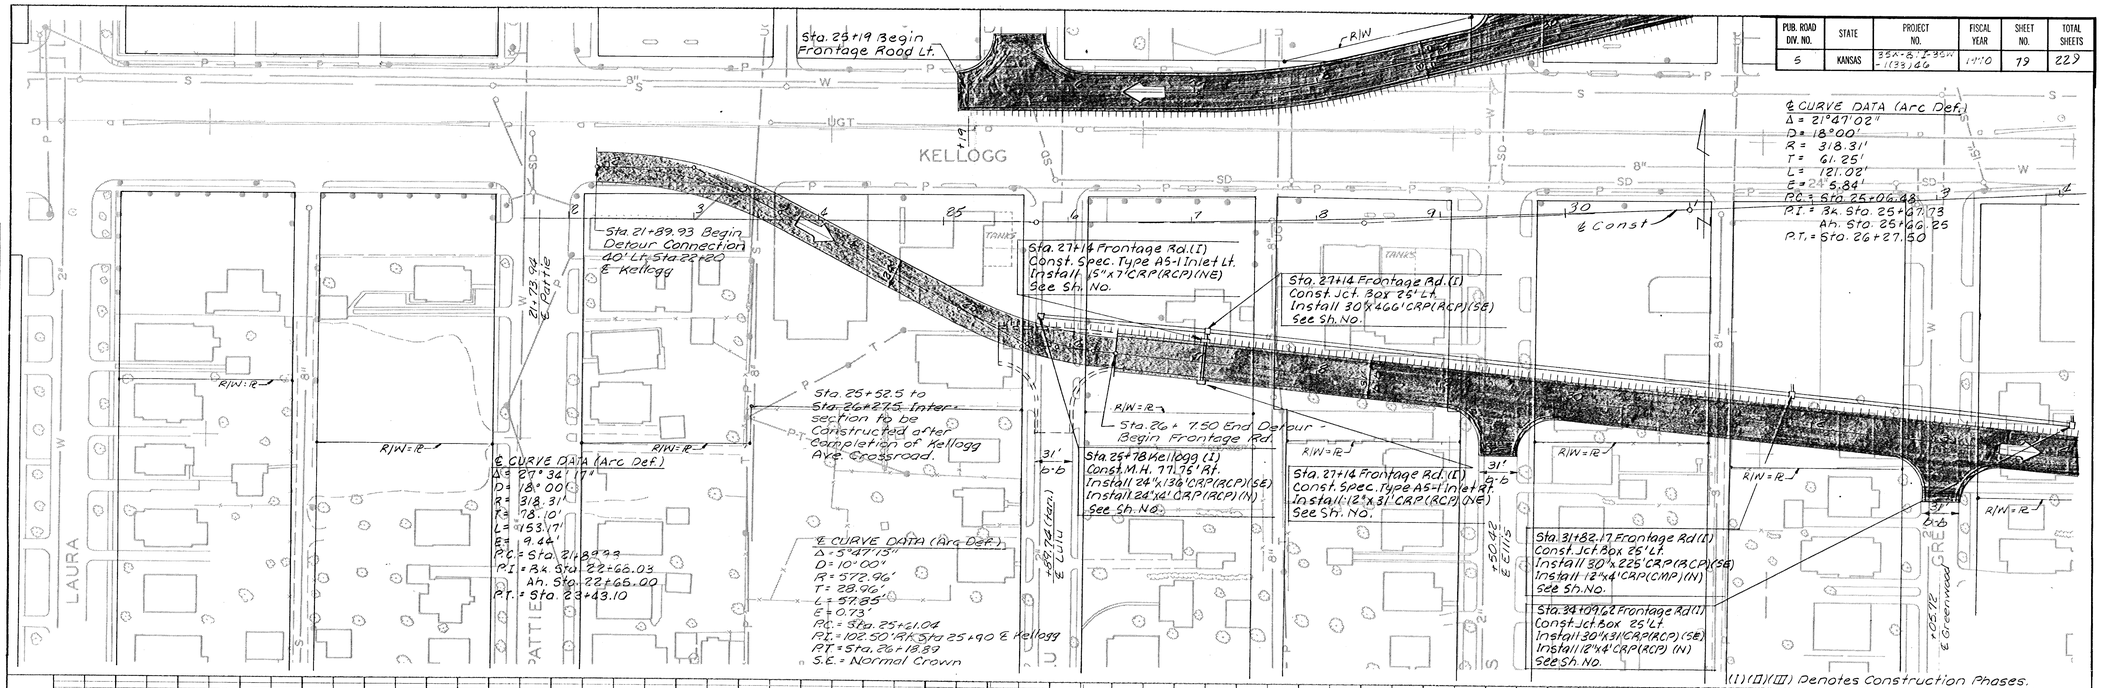

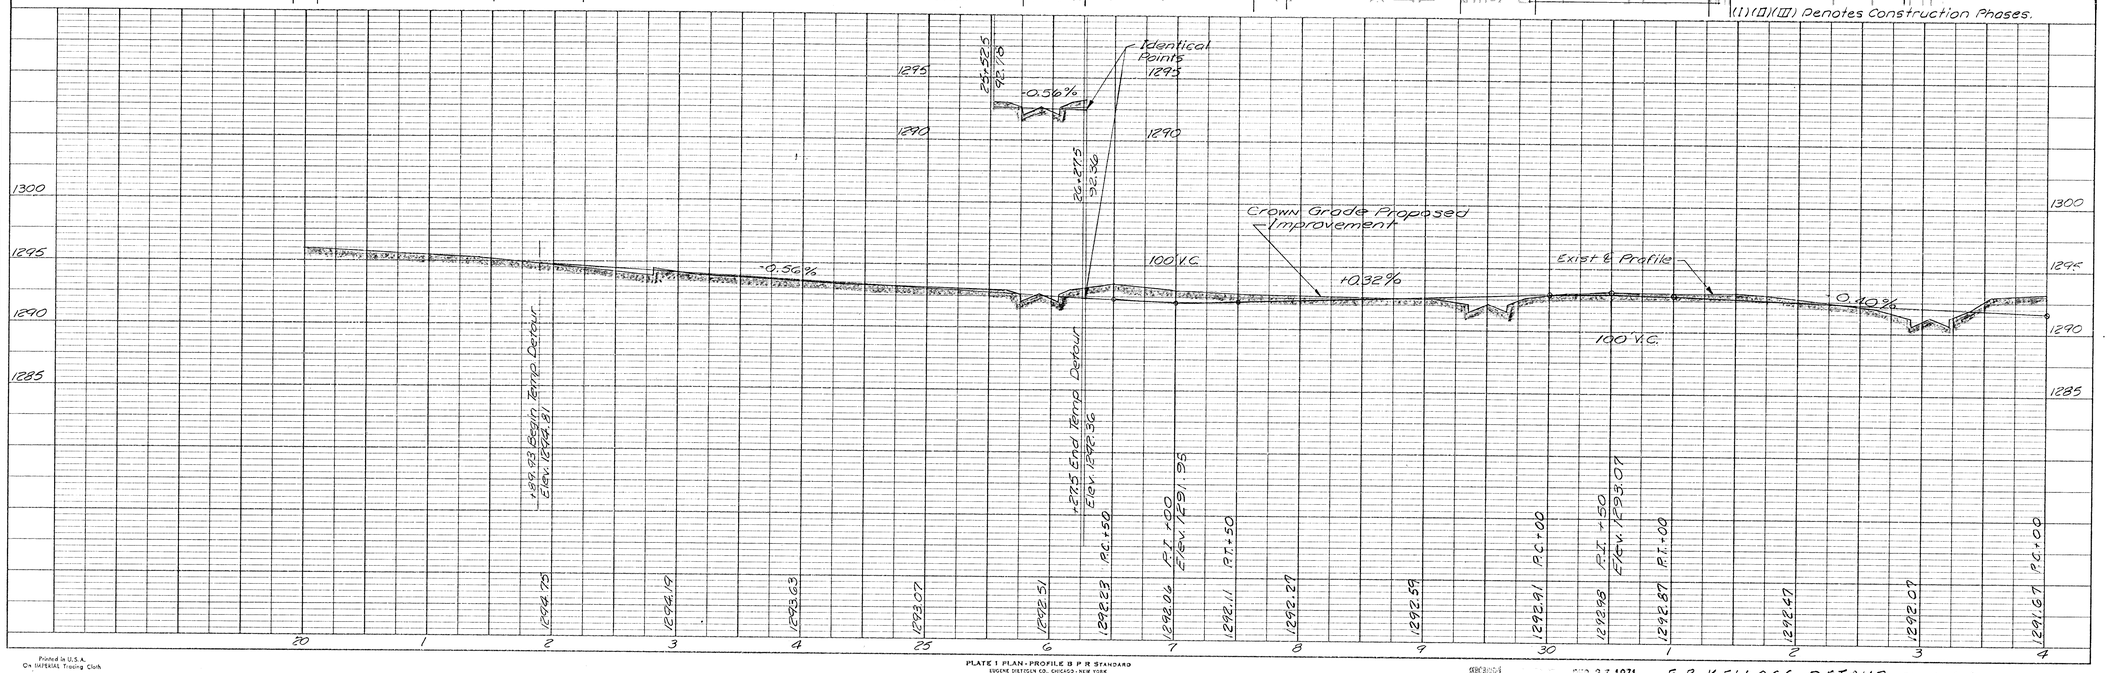

PLAN — SURVEYED, PLOTTED, ALIGNMENT CHECKED, RIG OF WAY CHECKED, NOTE BOOK, NO., BY, DATE

PROFILE — SURVEYED, PLOTTED, GRADES CHECKED, NOTE BOOK, NO., STRUCTURE NOTATIONS CHKD., BY, DATE

Printed in U.S.A. On IMPERIAL Tracing Cloth

PLATE 1 PLAN-PROFILE B P R STANDARD
EUGENE DIETZGEN CO. CHICAGO - NEW YORK

DEC 27 1971 E.B. KELLOGG DETOUR Sh. 1 of 4