PUB. ROAD DIV. NO.	STATE	PROJECT NO.	FISCAL YEAR	SHEET NO.	TOTAL SHEETS
5	KANSAS	35W-37 I-35W -1(33)66	1970	80	229

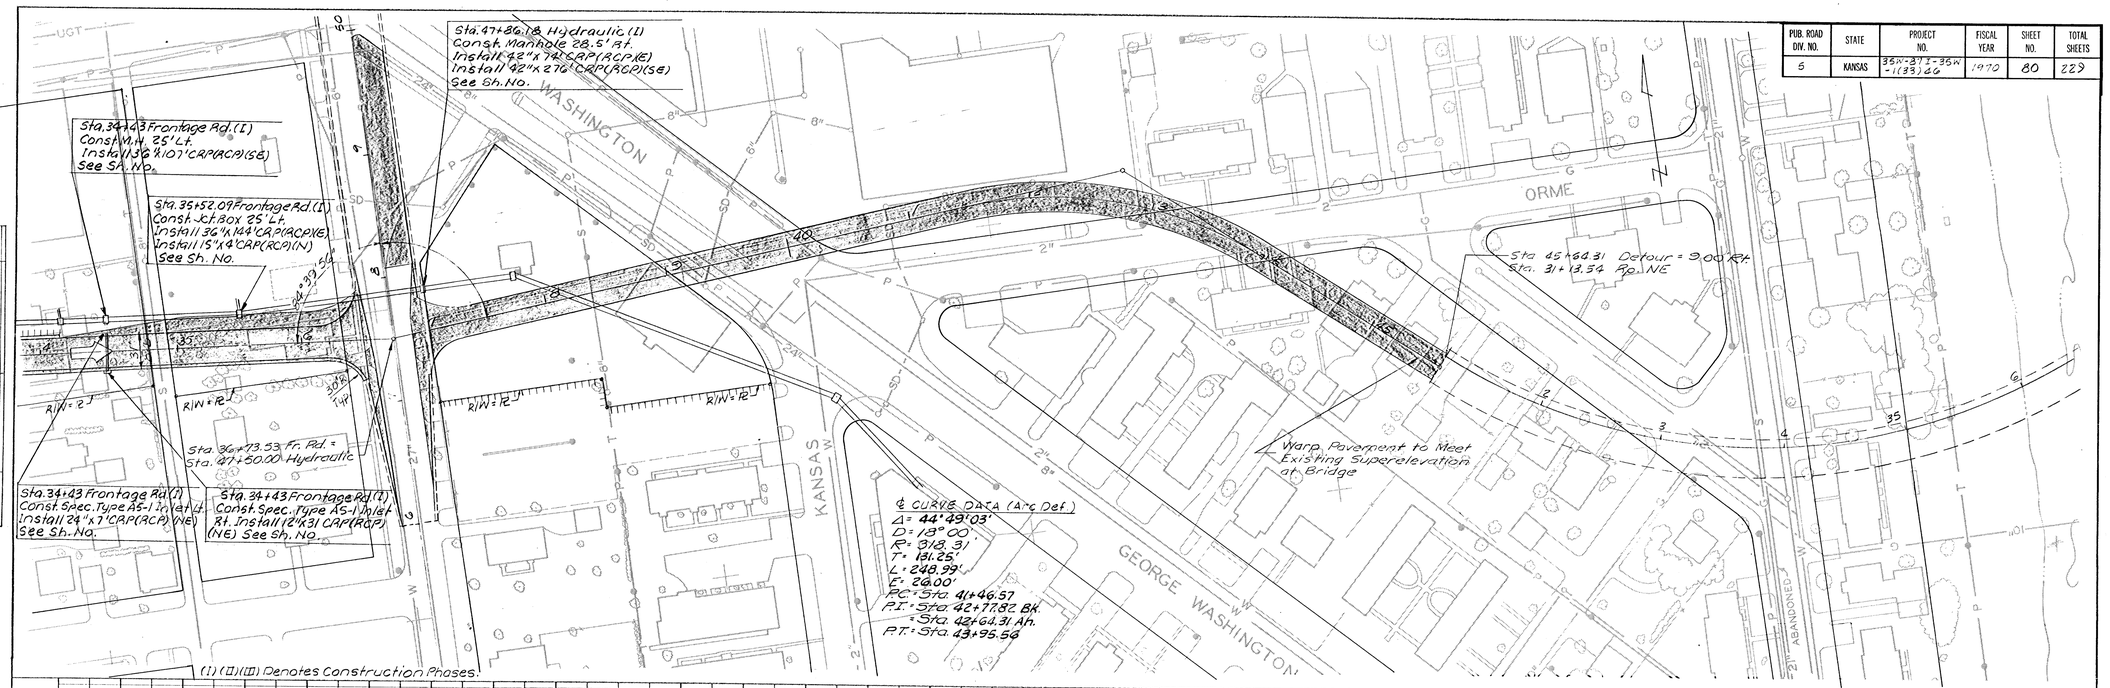

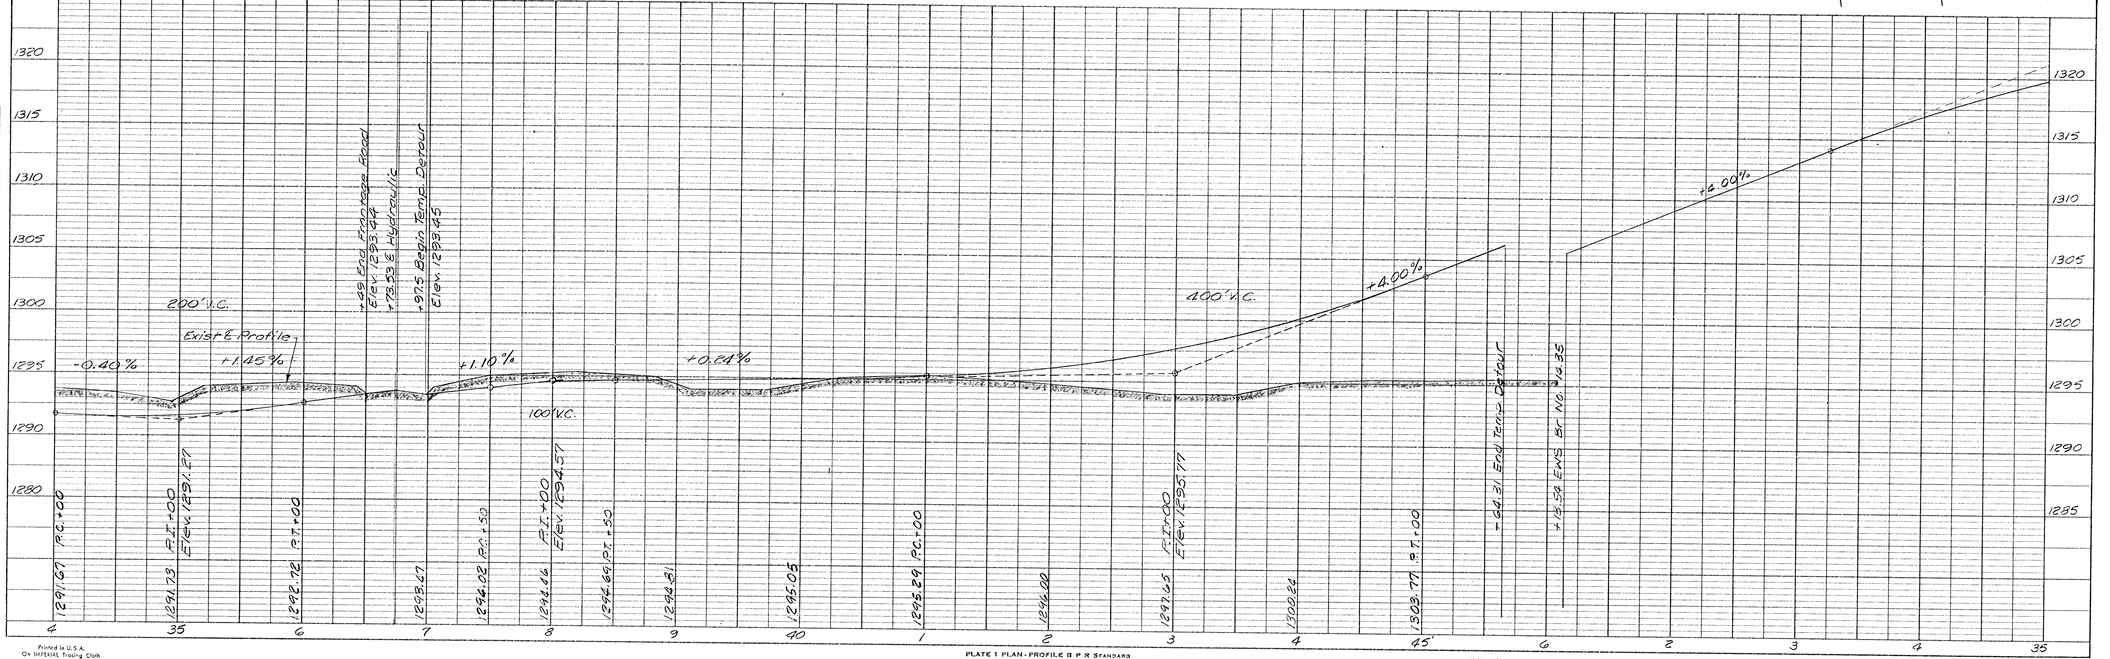

PLAN

NOTE BOOK NO.	SURVEYED	PLOTTED	ALIGNMENT CHECKED	RT. OF WAY CHECKED	BY	DATE

PROFILE

NOTE BOOK NO.	SURVEYED	PLOTTED	GRADES CHECKED	B.M. NOTED	STRUCTURE NOTAT'NS CH'KD	BY	DATE

Printed in U.S.A.
On INTERLAKE Tracing Cloth

PLATE 1 PLAN - PROFILE & P R STANDARD
EUGENE DIETZGEN CO. CHICAGO - NEW YORK

OCT 27 1971

E.B. KELLOGG DETOUR Sh. 2 of 4

64-1060