STATE	PROJECT NO.	YEAR	SHEET NO.	TOTAL SHEETS
KANSAS	54-87 K-6657-01	2002	745	1122

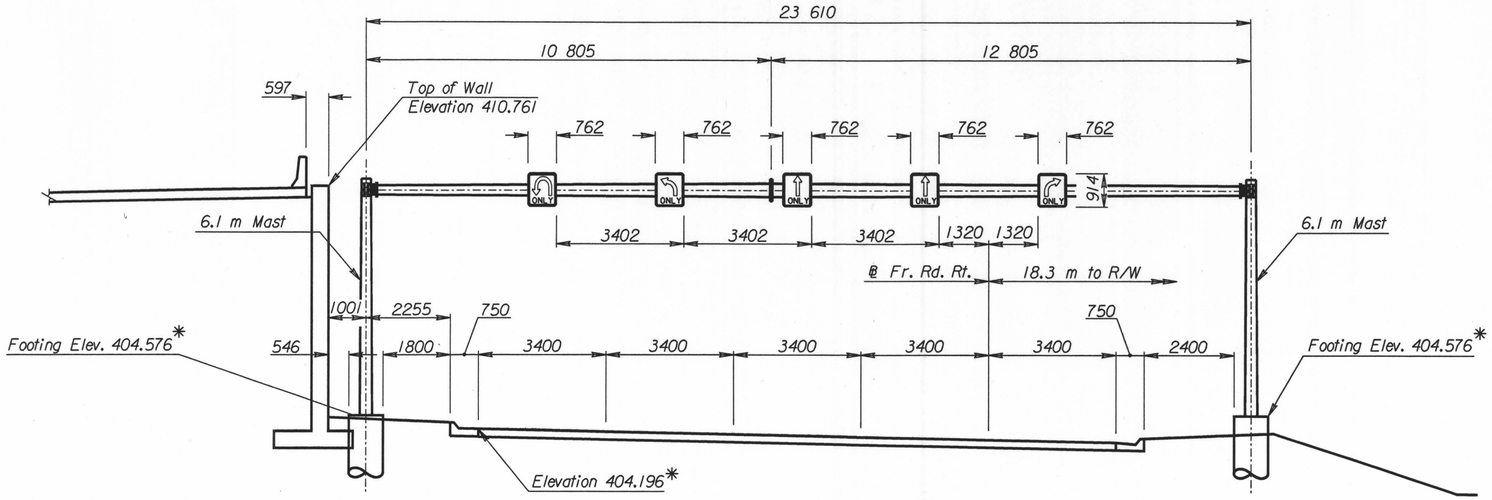

ELEVATION

Fr. Rd. Rt. Sta. 15+460

*Note: Vary the footing elevations as necessary to maintain a minimum vertical clearance of 5.300 m.

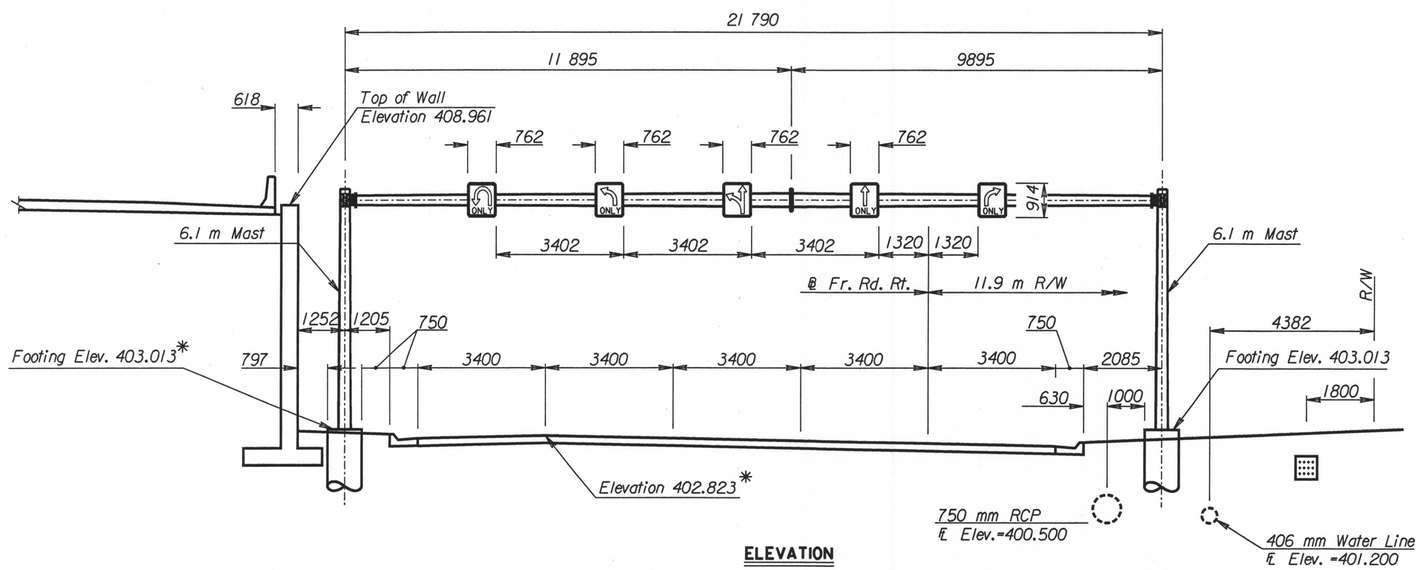

ELEVATION

Fr. Rd. Lt. Sta. 15+756

NO.	DATE	REVISIONS	BY	APP'D
3				
2				
1				

KANSAS DEPARTMENT OF TRANSPORTATION

SINGLE TAPERED TUBE SPAN TYPE
OVERHEAD SIGN STRUCTURE
CONSTRUCTION LAYOUT

PROJ. NO. 54-87 K-6657-01 SEDGWICK CO.

SHEET NO. 1 OF 44		SCALE		APP'D	
DESIGNED	SMB	DETAILED	SMB	QUANTITIES	CADD
DESIGN CK.		DETAIL CK.		QUAN. CK.	CADD CK.

Plotted By: $$USERNAME$$ Plot Location: $UNIT$
File: $$$$$$$$$$DGNSPEC$$$$$$$$$$$$
Plot Date: $$$$$$STIME$$$$$$