STATE	PROJECT NO.	YEAR	SHEET NO.	TOTAL SHEETS
KANSAS	54-87 K-6657-01	2002	758	1122

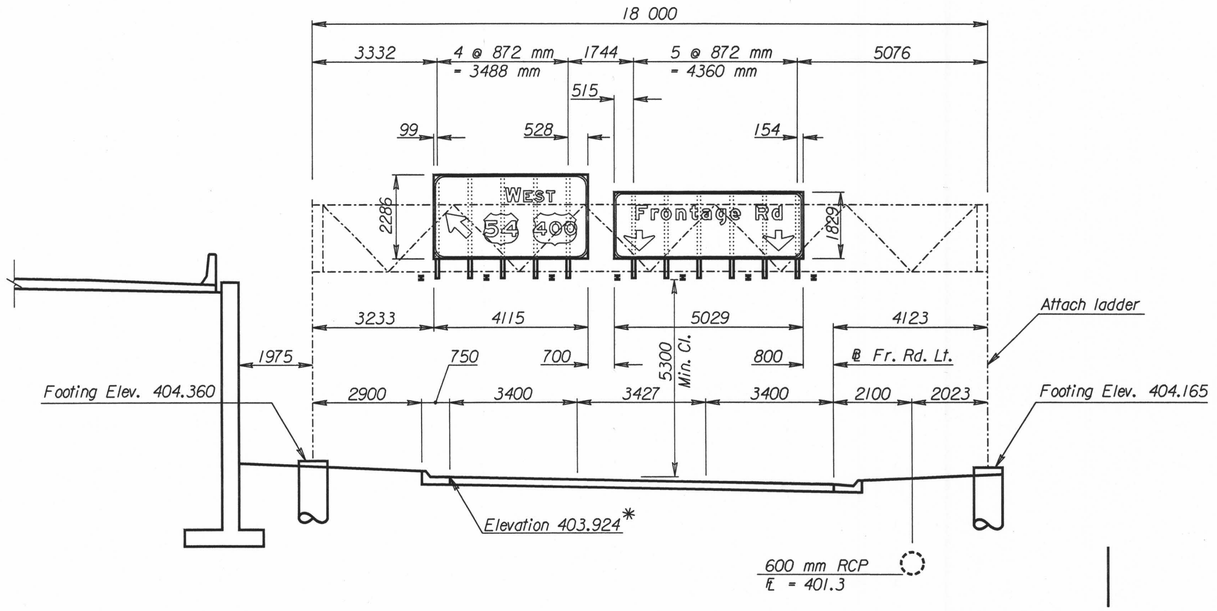

ELEVATION

* Note: Use this point as a control point for all elevations.

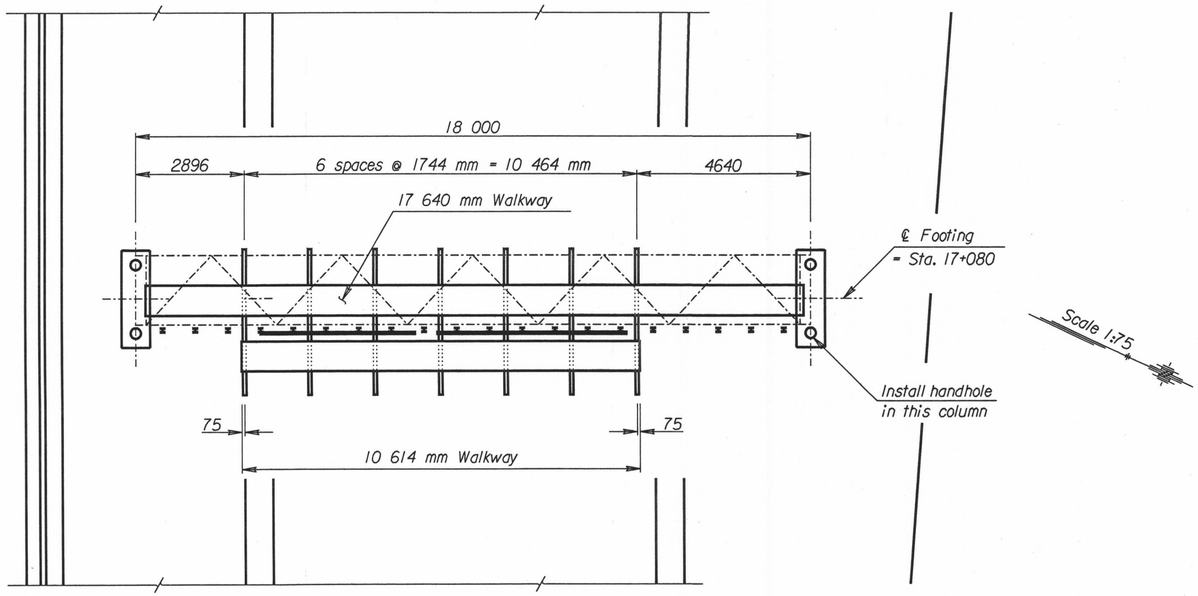

PLAN

Scale 1:75

ALUMINUM DETAILS					
TRUSS	Member 1 Wall Thickness				3.76
	Member 2 Wall Thickness				3.05
	N= 10	X = 280	S = 1744		Camber = 22
END SUPPORTS	Member 1 Wall Thickness				4.19
	Member 2 Wall Thickness				3.05
	Left	N = 3	S = 1535	L =	7025
	Right	N = 3	S = 1600	L =	7220
FOOTINGS	Left Type B		Right Type B		

NO.	DATE	REVISIONS	BY	APP'D
3				
2				
1				

KANSAS DEPARTMENT OF TRANSPORTATION

WB US-54 Fr. Rd. Lt. STATION 17+080

SPAN TYPE OVERHEAD SIGN STRUCTURE
CONSTRUCTION LAYOUT
ALUMINUM ALTERNATE

PROJ. NO. 54-87 K-6657-01 SEDGWICK CO.

SHEET NO. 14 OF 44		SCALE		APP'D	
DESIGNED	SMB	DETAILED	SMB	QUANTITIES	CADD
DESIGN CK.		DETAIL CK.		QUAN. CK.	CADD CK.

Plotted By: $$USERNAME$$ | Plot Location: $UNIT$
File: $$$$$$$$$$DGNSPEC$$$$$$$$$$$$$
Plot Date: $$$$$$STIME$$$$$$