| PUB. ROAD DIV. NO. | STATE | FED. AID PROJ. NO. | FISCAL YEAR | SHEET NO. | TOTAL SHEETS |
|---|---|---|---|---|---|
| 5 | KANSAS | | 1970 | 107 | 227 |

(351-87T-351-1(68)56)

FINAL SURVEY
BY: DATE:
RUNNERS
PLOTTED
NOTE BOOK
TEMPLATE
AREAS
AREAS CHECKED
NOTE BOOK NO.

ORIGINAL SURVEY
BY: DATE:
RUNNERS
PLOTTED
NOTE BOOK
AREAS
AREAS CHECKED
NOTE BOOK NO.

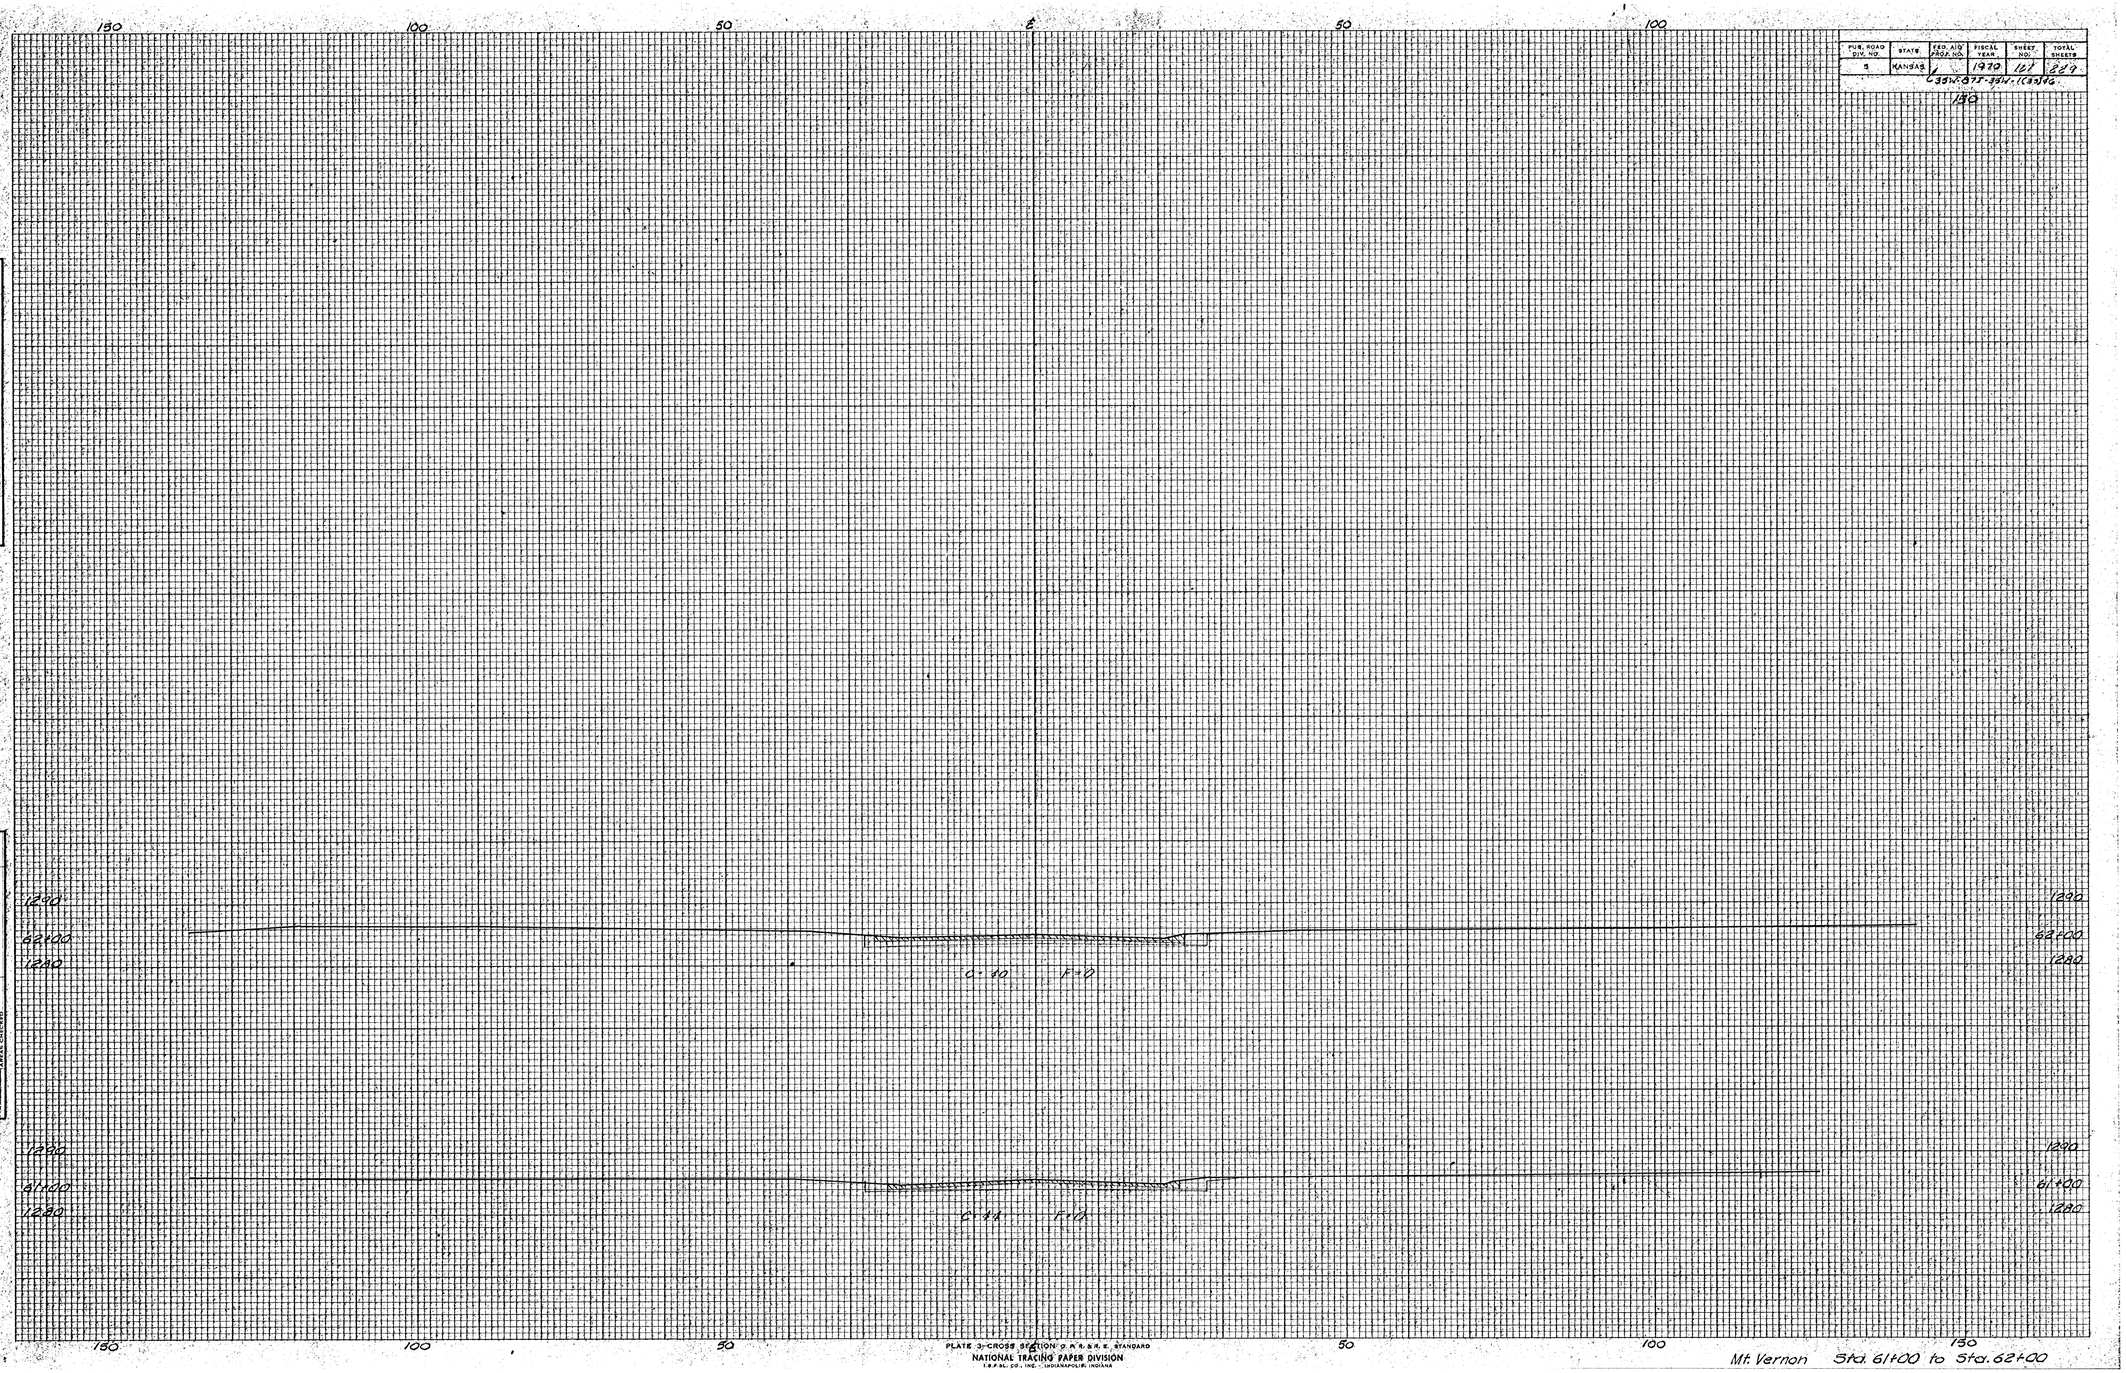


PLATE 3-CROSS SECTION C.R.I.&P.R.R. STANDARD
NATIONAL TRACING PAPER DIVISION
I.P.P.M. CO., INC. INDIANAPOLIS, INDIANA

Mt. Vernon Sta. 61+00 to Sta. 62+00