PUB. ROAD DIV. NO.	STATE	FED. AID PROJ. NO.	FISCAL YEAR	SHEET NO.	TOTAL SHEETS
5	KANSAS	35W-87I-35W-1(33)46	1970	136	229

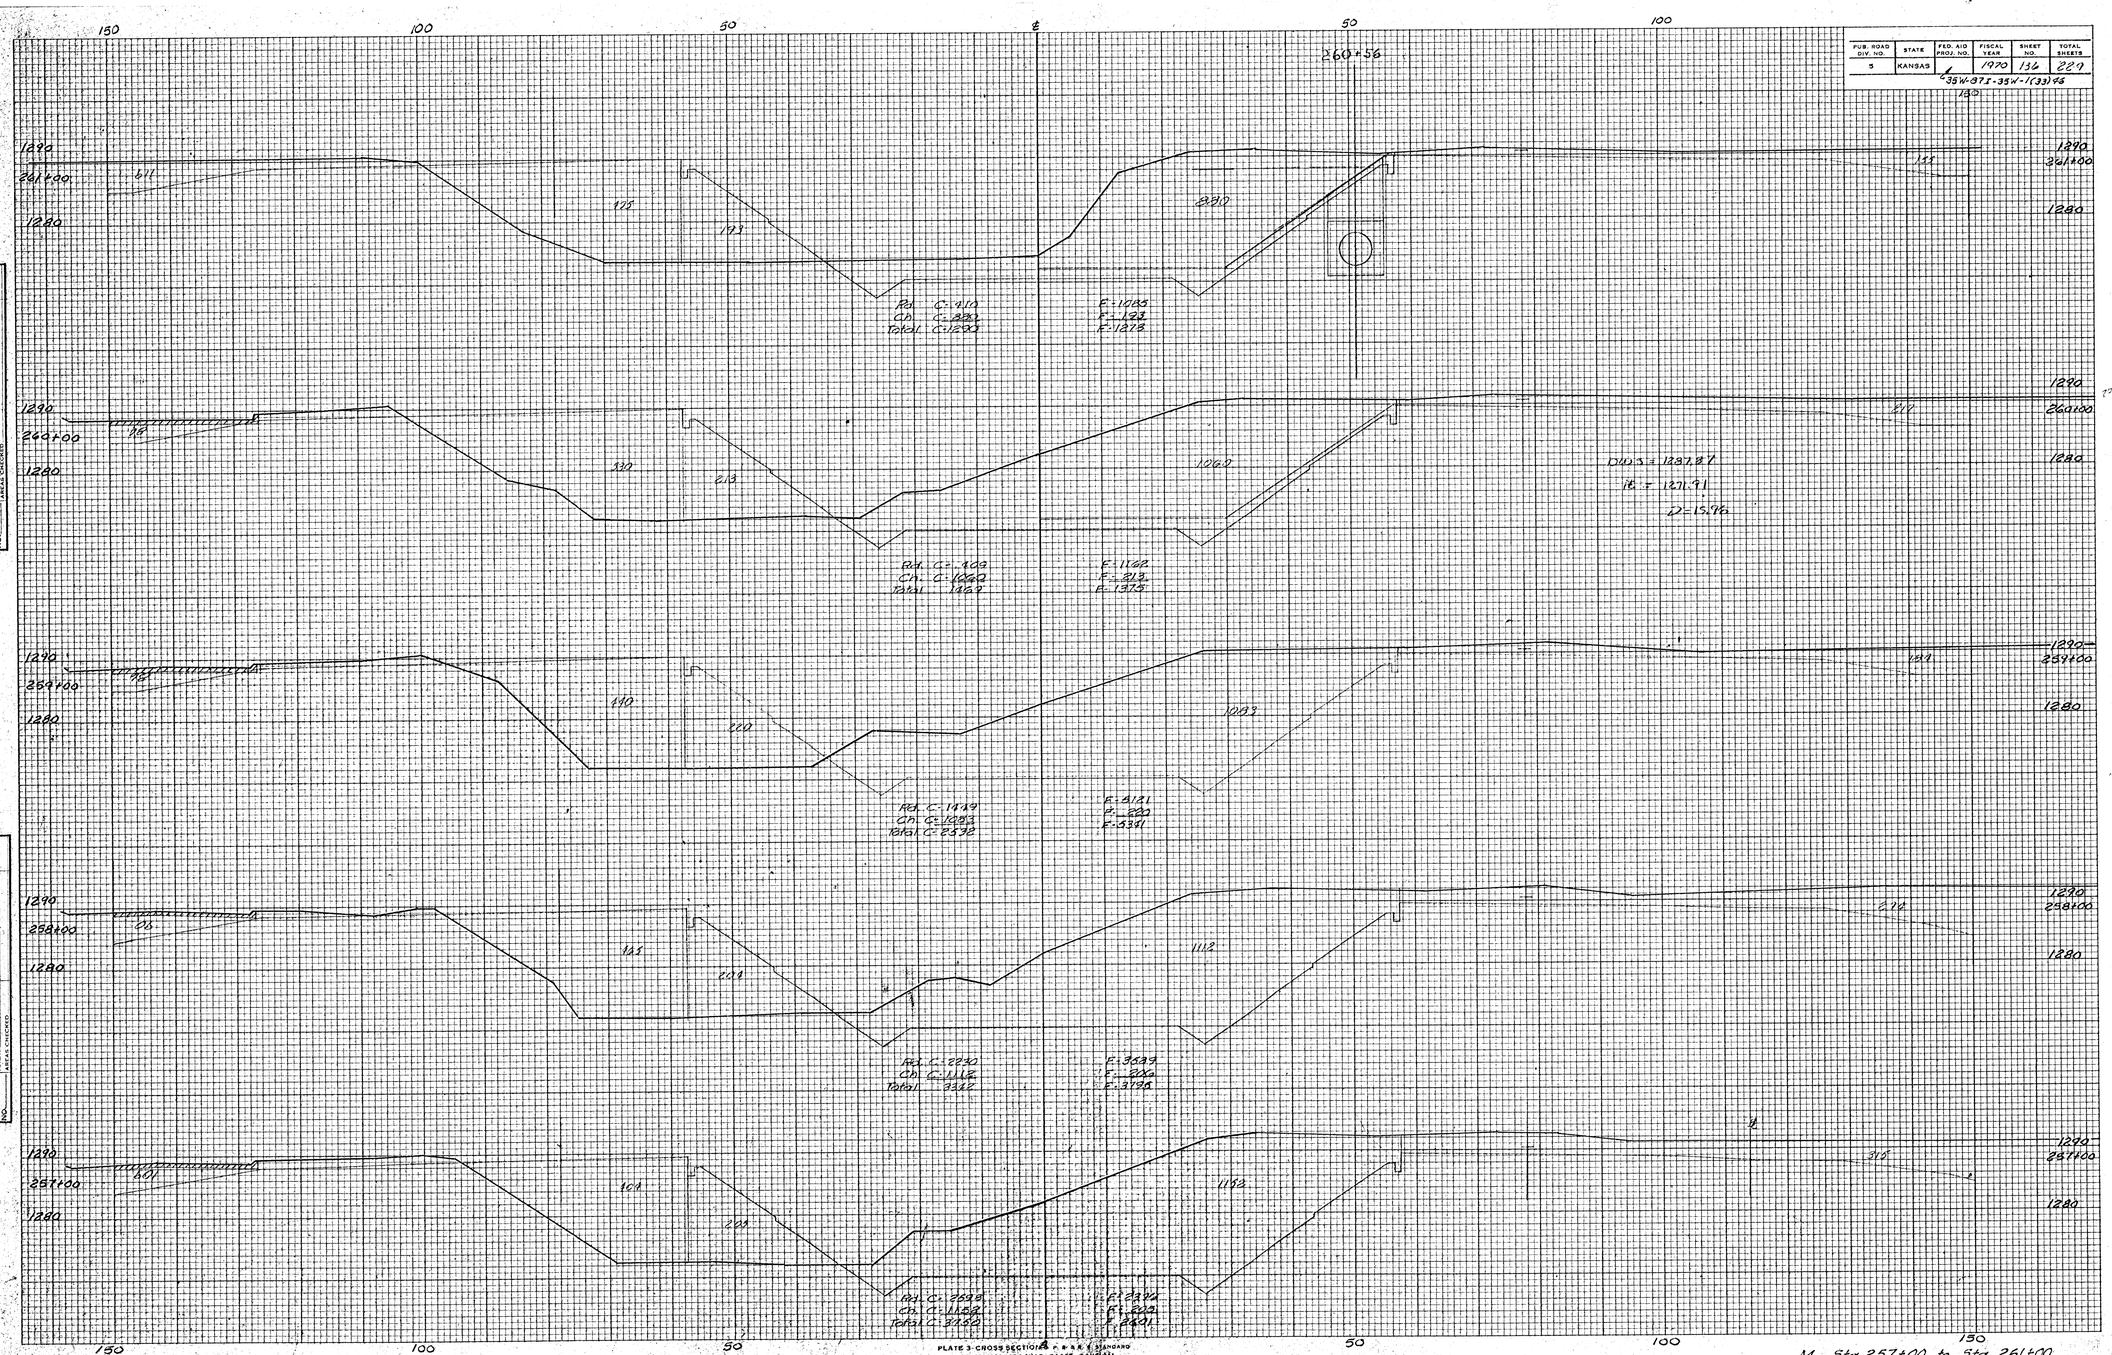

FINAL SURVEY
SURVEYED
PLOTTED
TEMPLATE
AREAS
AREAS CHECKED
NOTE BOOK
NO.
DATE
BY

ORIGINAL SURVEY
SURVEYED
PLOTTED
TEMPLATE
AREAS
AREAS CHECKED
NOTE BOOK
NO.
DATE
BY

PLATE 3 CROSS SECTIONS
N. B. P. B. L. CO., INC. NATIONAL TRACING PAPER DIVISION INDIANAPOLIS, INDIANA

ML Sta. 257+00 to Sta. 261+00