PUB. ROAD DIV. NO.	STATE	FED. AID PROJ. NO.	FISCAL YEAR	SHEET NO.	TOTAL SHEETS
3	KANSAS	35W-871-35W-1(33)46	1970	141	289

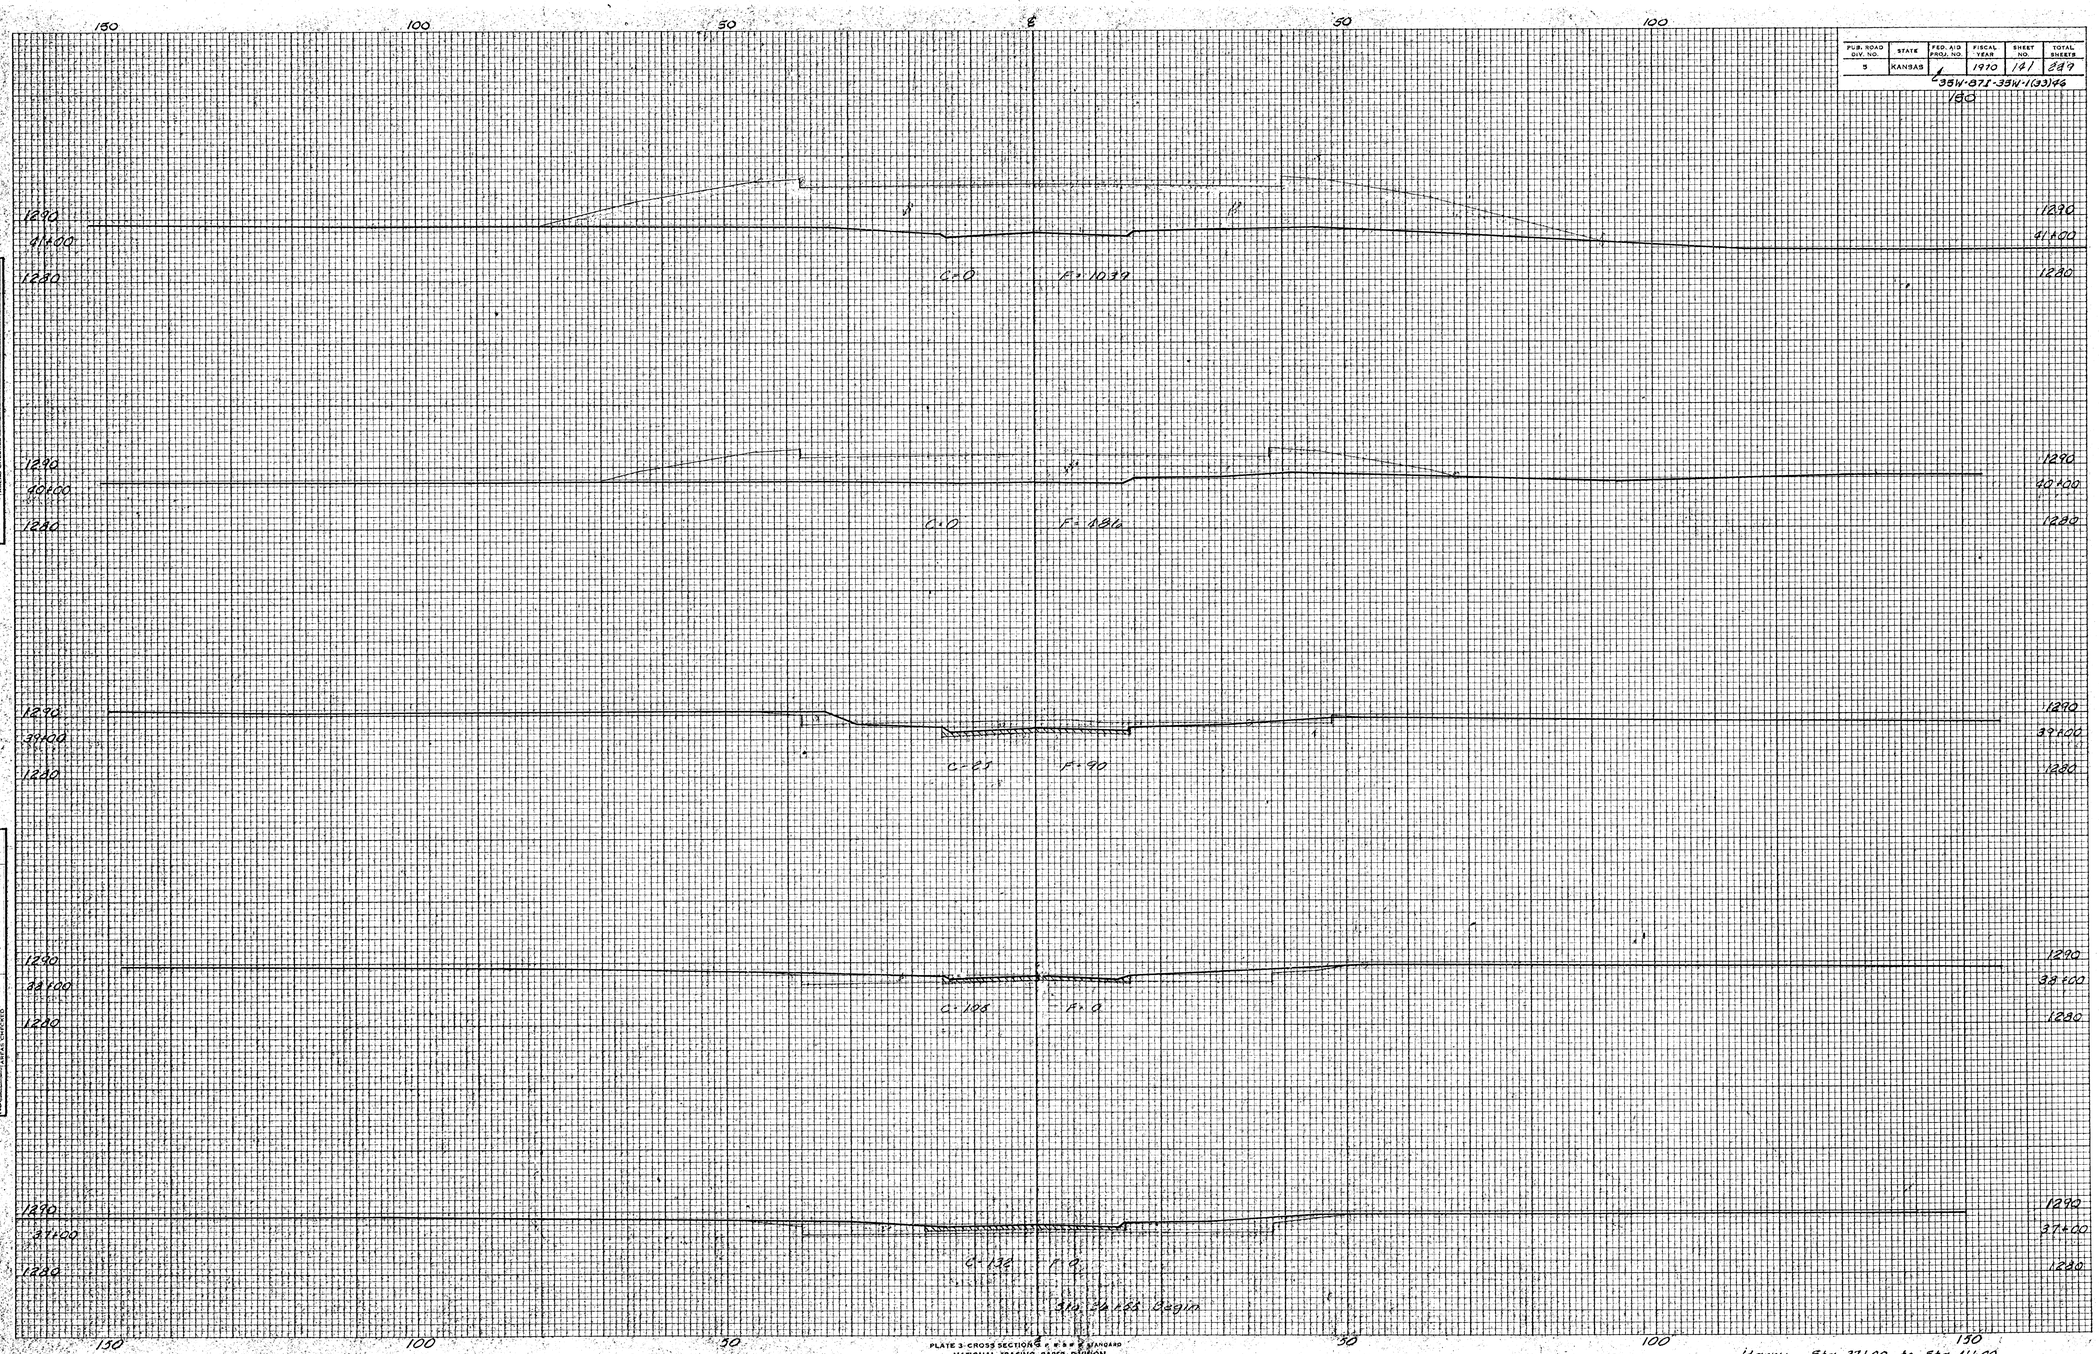

FINAL SURVEY
SURVEYED
PLOTTED
TEMPLATE
AREAS
AREAS CHECKED
NOTE BOOK
NO.
BY
DATE

ORIGINAL SURVEY
SURVEYED
PLOTTED
TEMPLATE
AREAS
AREAS CHECKED
NOTE BOOK
NO.
BY
DATE

PLATE 3-CROSS SECTIONS 8" x 8" S & P STANDARD
NATIONAL TRACING PAPER DIVISION
S. & P. S.L. CO., INC. INDIANAPOLIS, INDIANA

Harry Sta. 37+00 to Sta. 41+00