PUB. ROAD DIV. NO.	STATE	FED. AID PROJ. NO.	FISCAL YEAR	SHEET NO.	TOTAL SHEETS
5	KANSAS		1970	148	229

35W-87I-35W-1139144

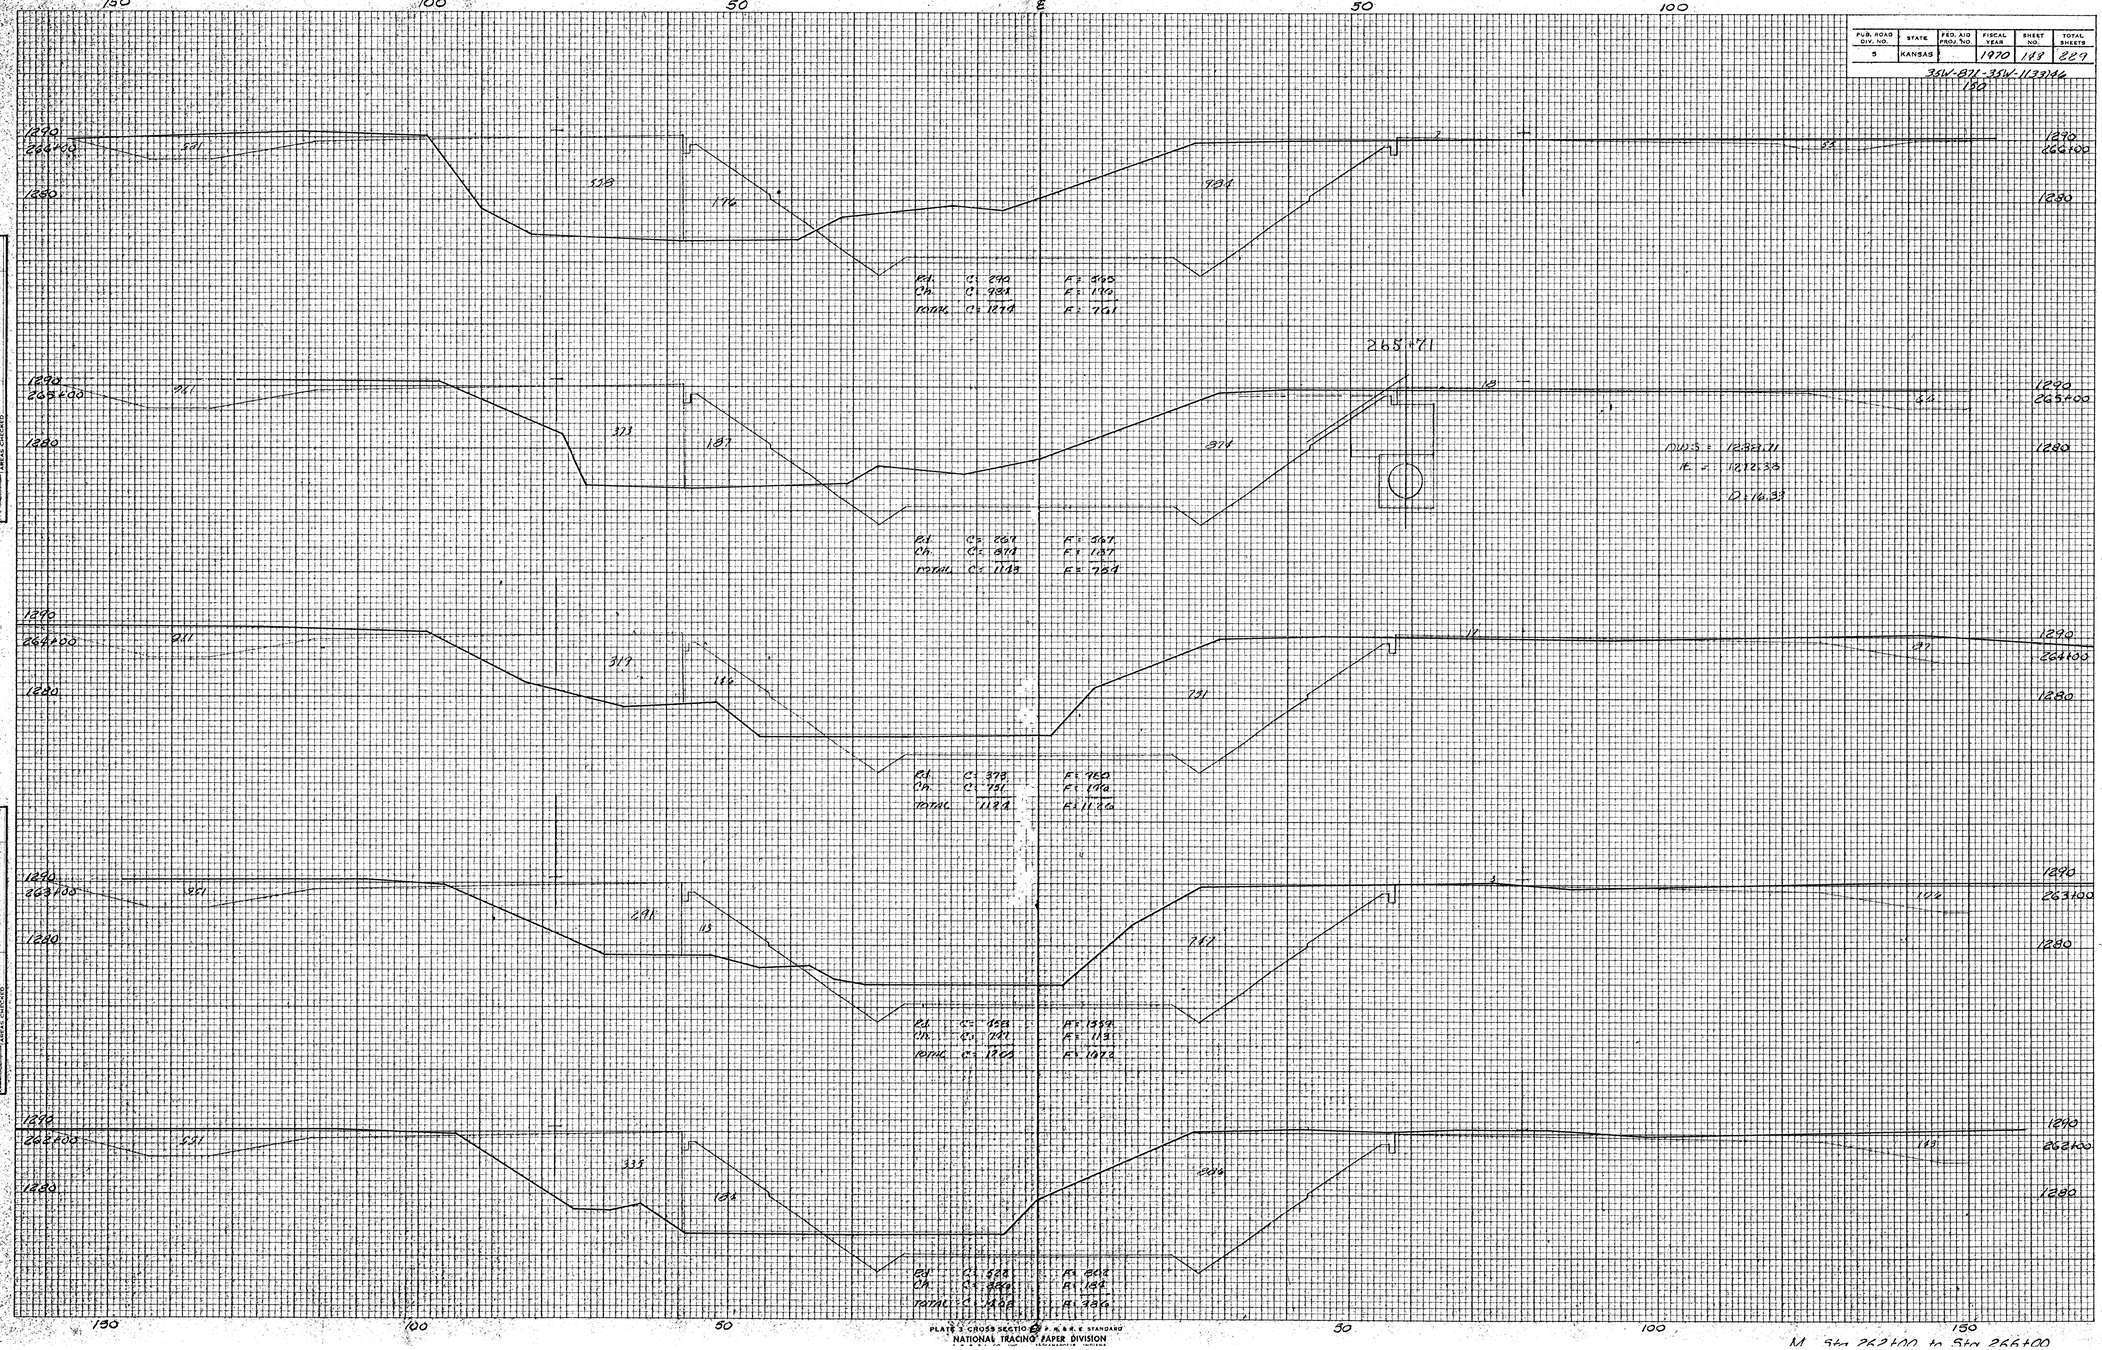

PLATE 3 CROSS SECTION P. R. & R. E. STANDARD
NATIONAL TRACING PAPER DIVISION

M Sta 262+00 to Sta 266+00