


PUB. ROAD DIV. NO.	STATE	FED. AID PROJ. NO.	FISCAL YEAR	SHEET NO.	TOTAL SHEETS
5	KANSAS		1970	225	227
35W-87E-35N-1(33)46					


450

FINAL SURVEY	DATE	
	BY	
	REVIEWED	
	NO. CHECKED	

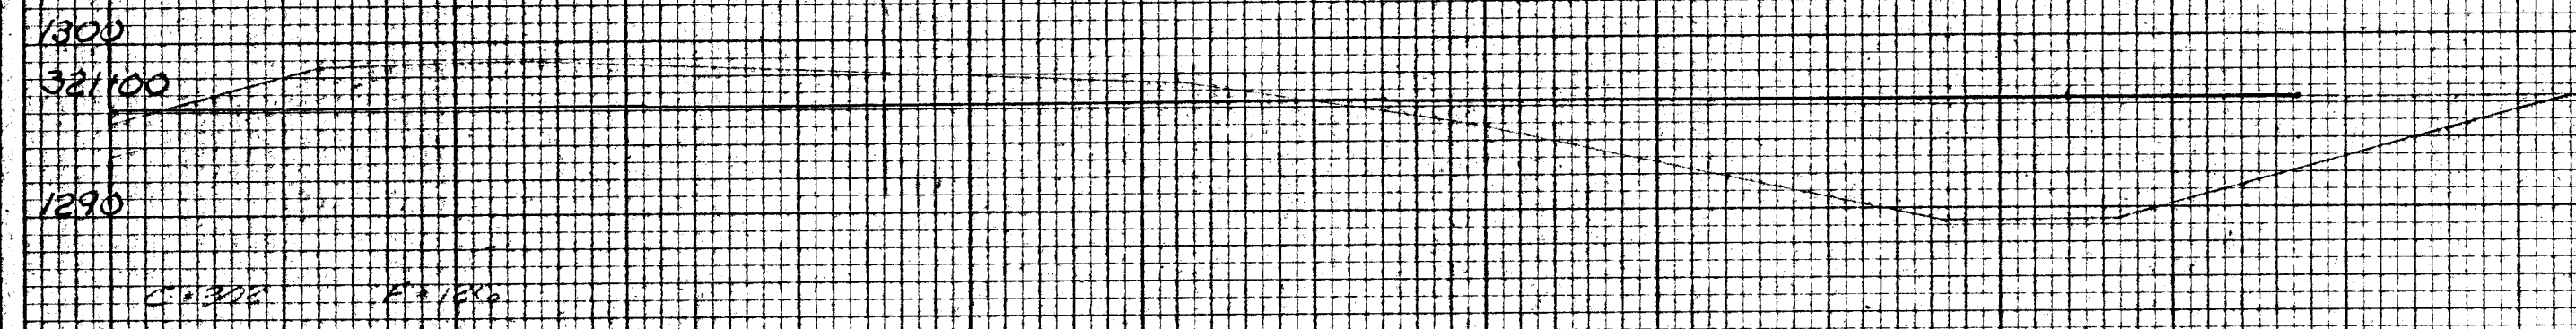


1300
1310+00
1290


ORIGINAL SURVEY	DATE	
	BY	
	REVIEWED	
	NO. CHECKED	

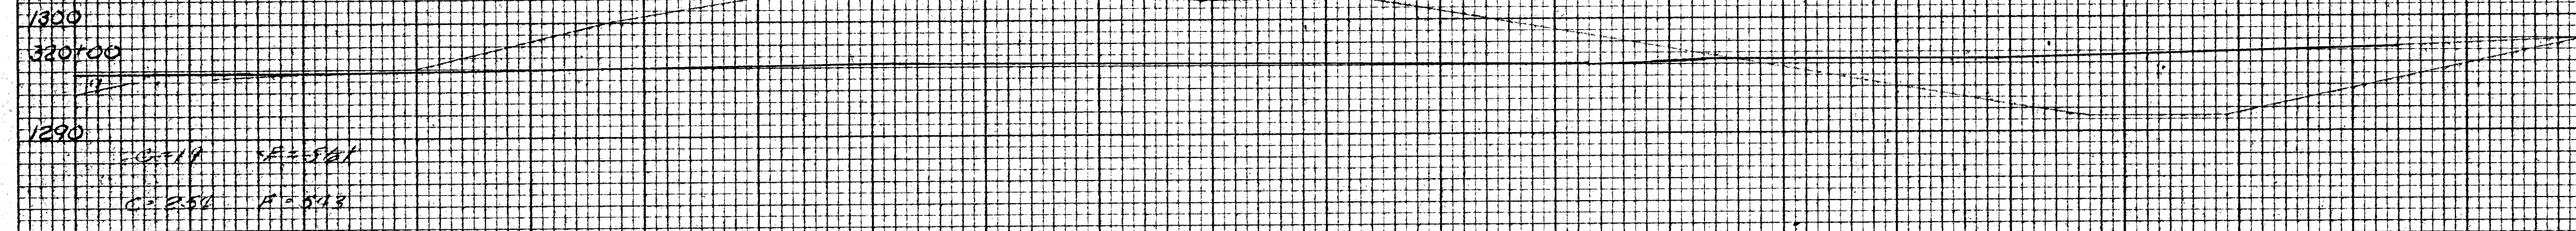

1300
1310+00
1290

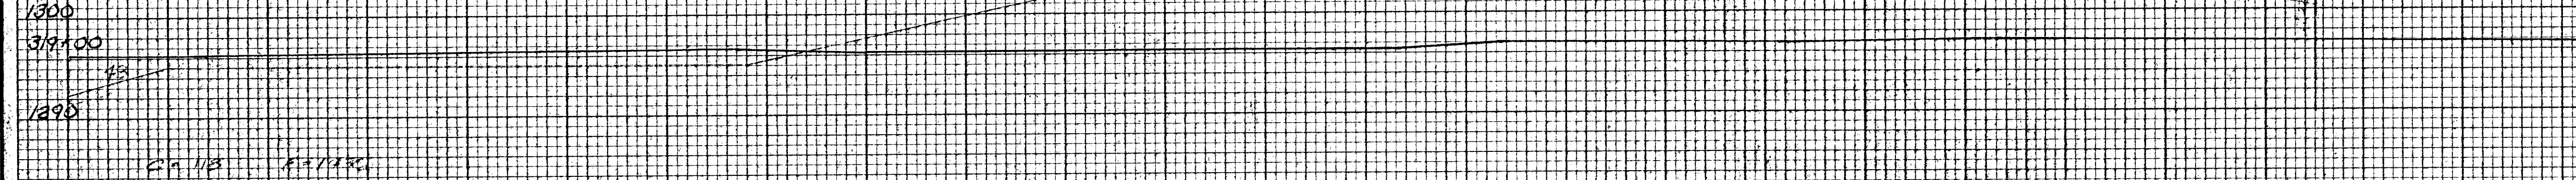

1300
1310+00
1290

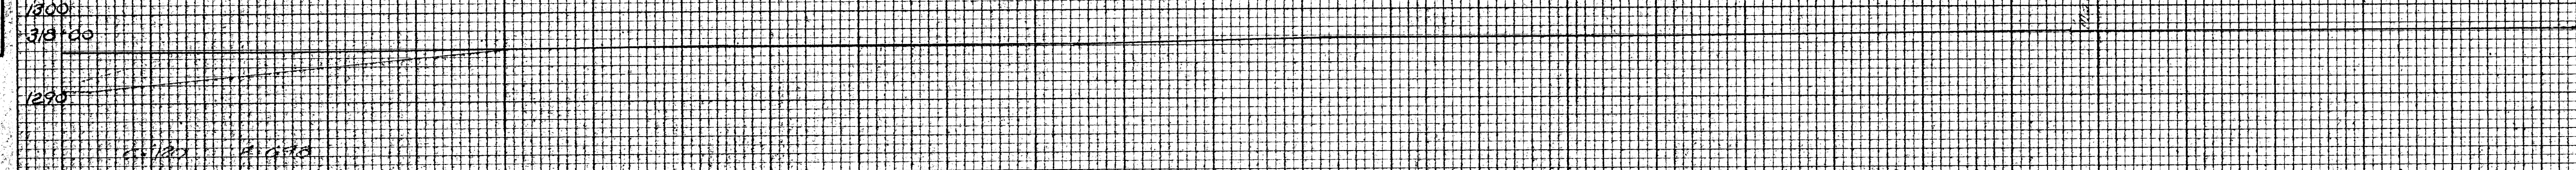

1300
1310+00
1290