FHWA REGION NO.	STATE	PROJECT NO.	YEAR	SHEET NO.	TOTAL SHEETS
7	KANSAS		1978	8	143

PROJ. NO. (BC) 96-87 K-044-1 (28) P13 [illegible]

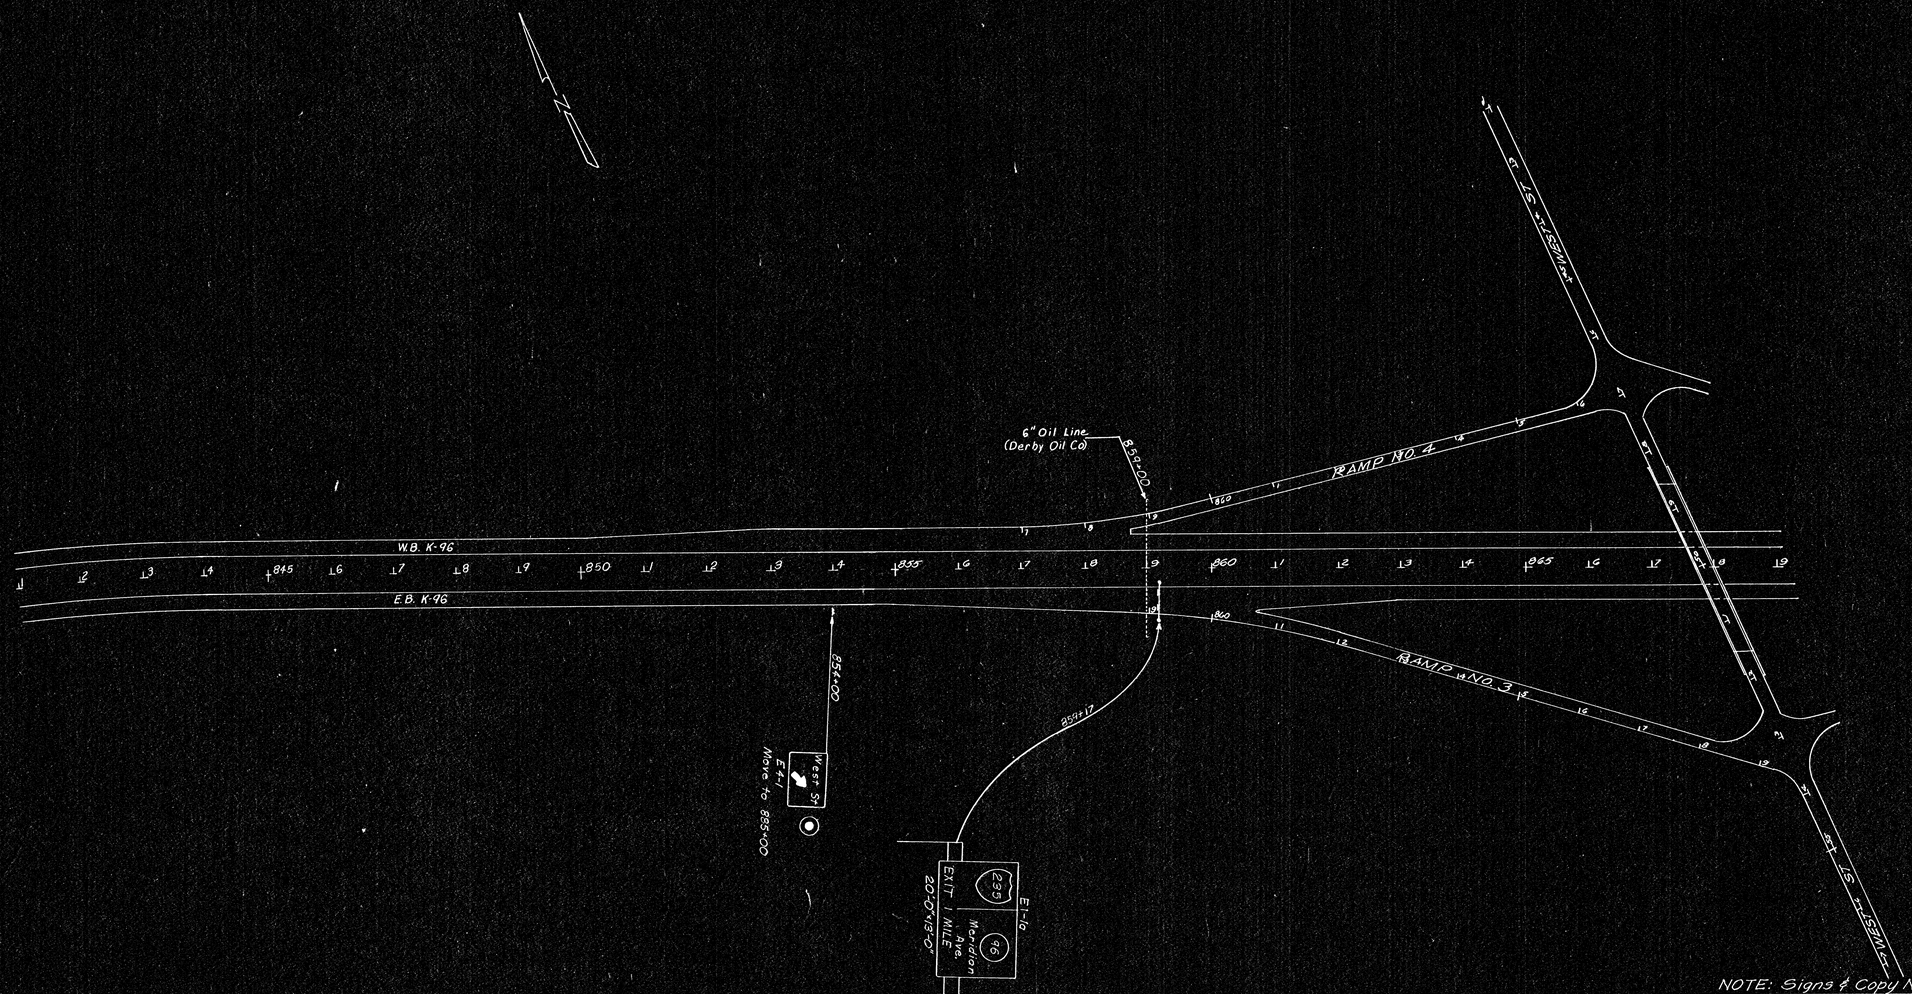

NOTE: Signs & Copy Not To Scale

NO.	DATE	REVISIONS	BY	APP'D
3				
2				
1				

DEPARTMENT OF TRANSPORTATION — KANSAS

MAINLINE K-96

Sta: 841+00 to Sta: 869+00

APPROACH SIGNING

SHEET NO. 8 OF 143		SCALE 1" = 100'-0"		APP'D	
DESIGNED W		DETAILED W		QUANTITIES	TRACED W
DESIGN CK.		DETAIL CK.		QUAN. CK.	TRACE CK.