
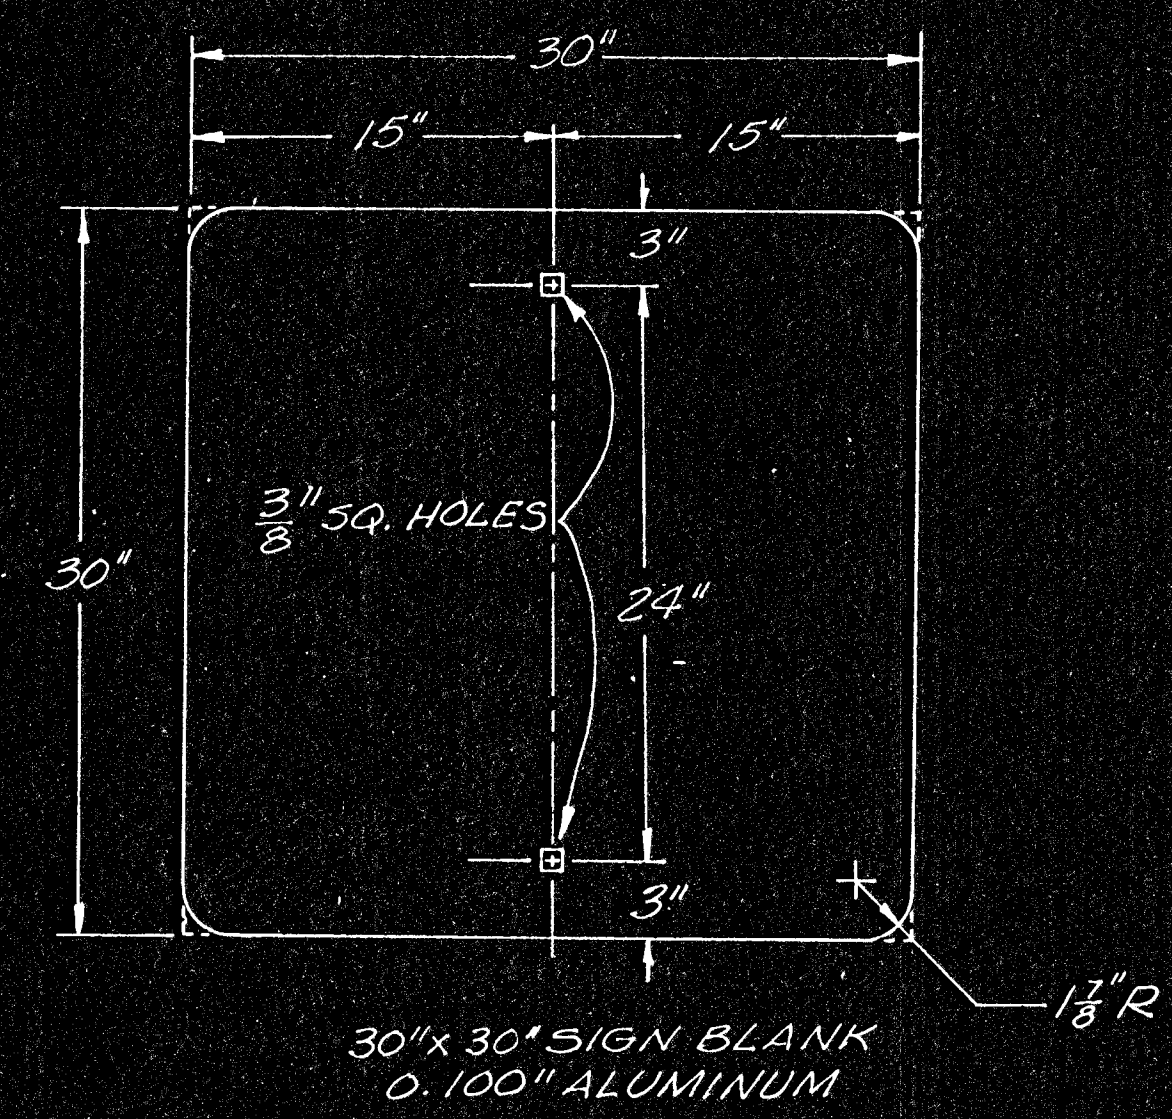
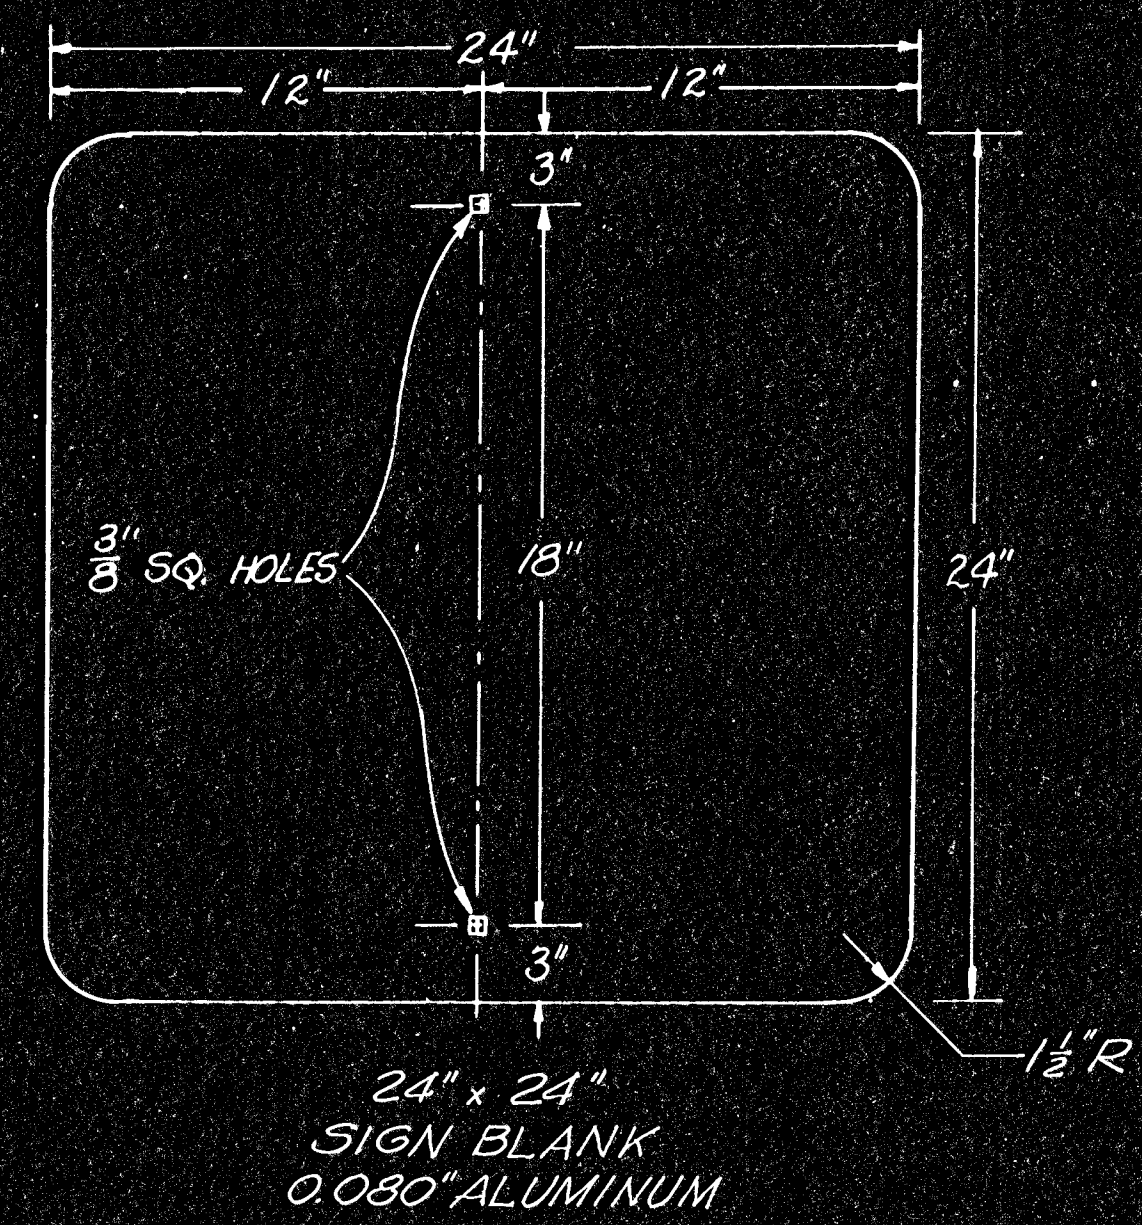
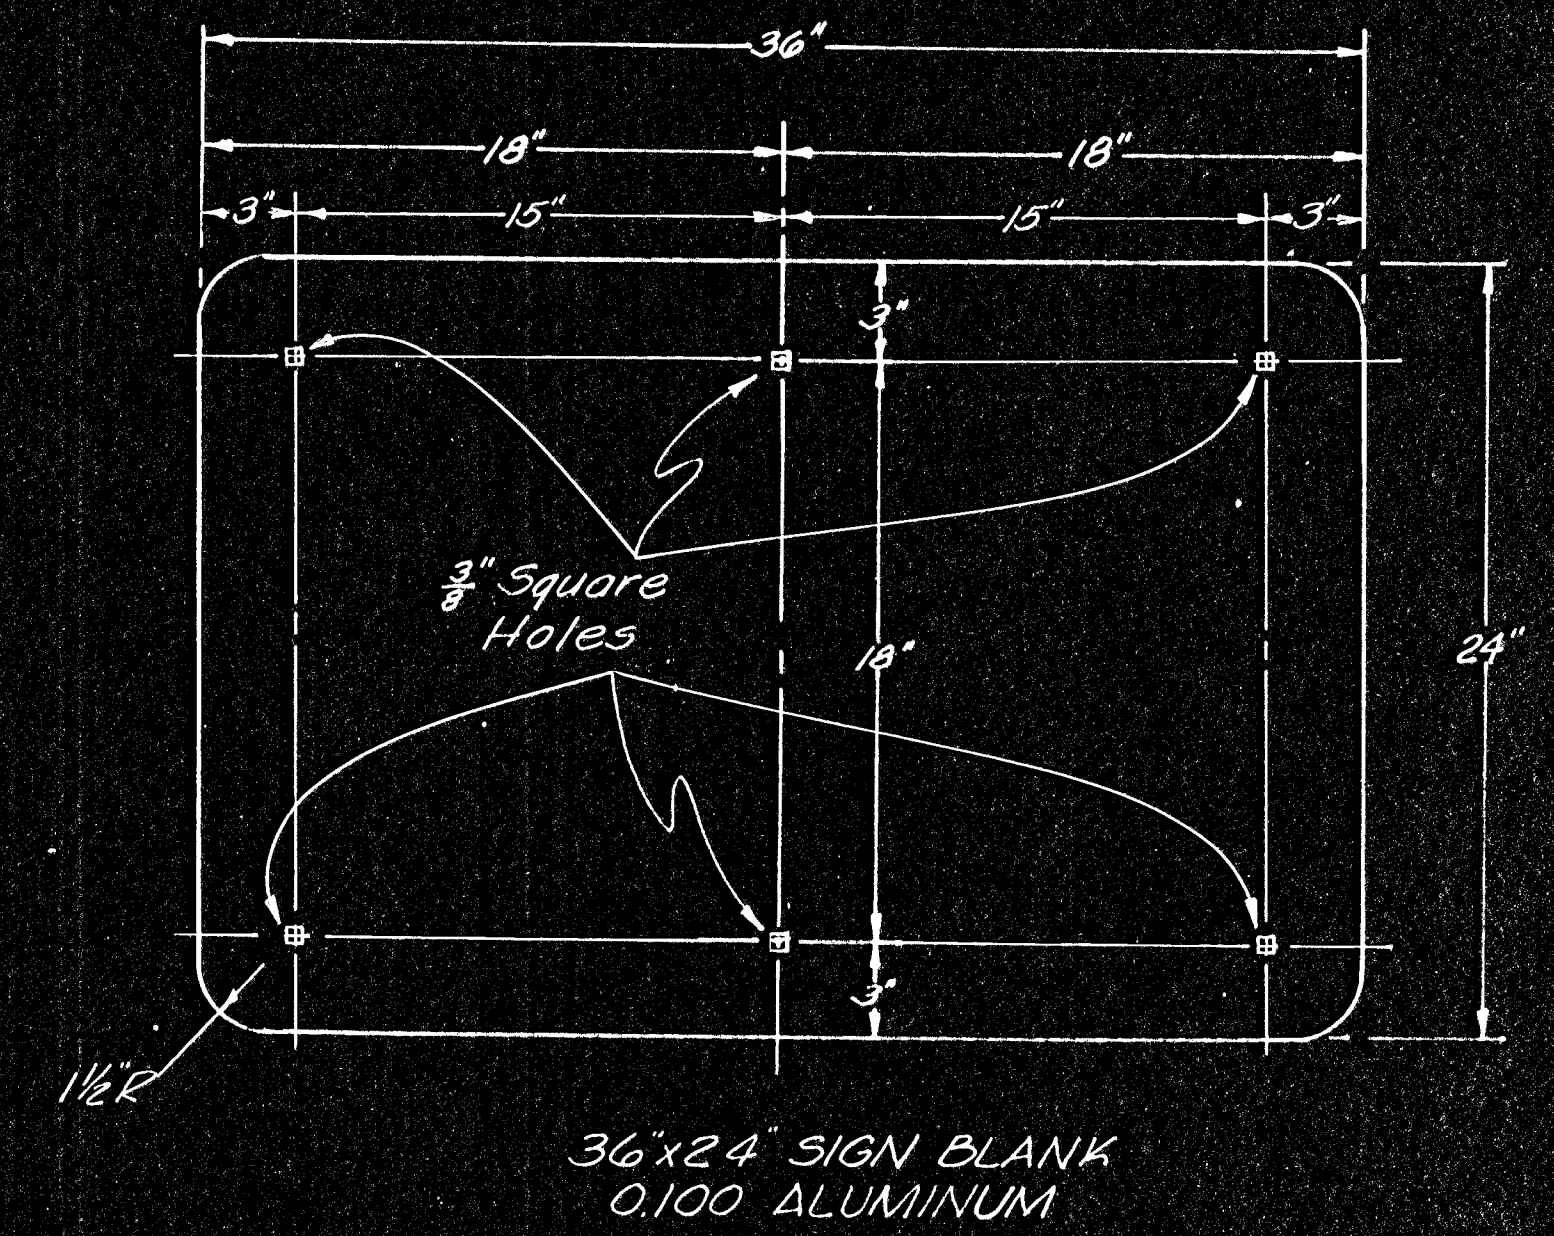
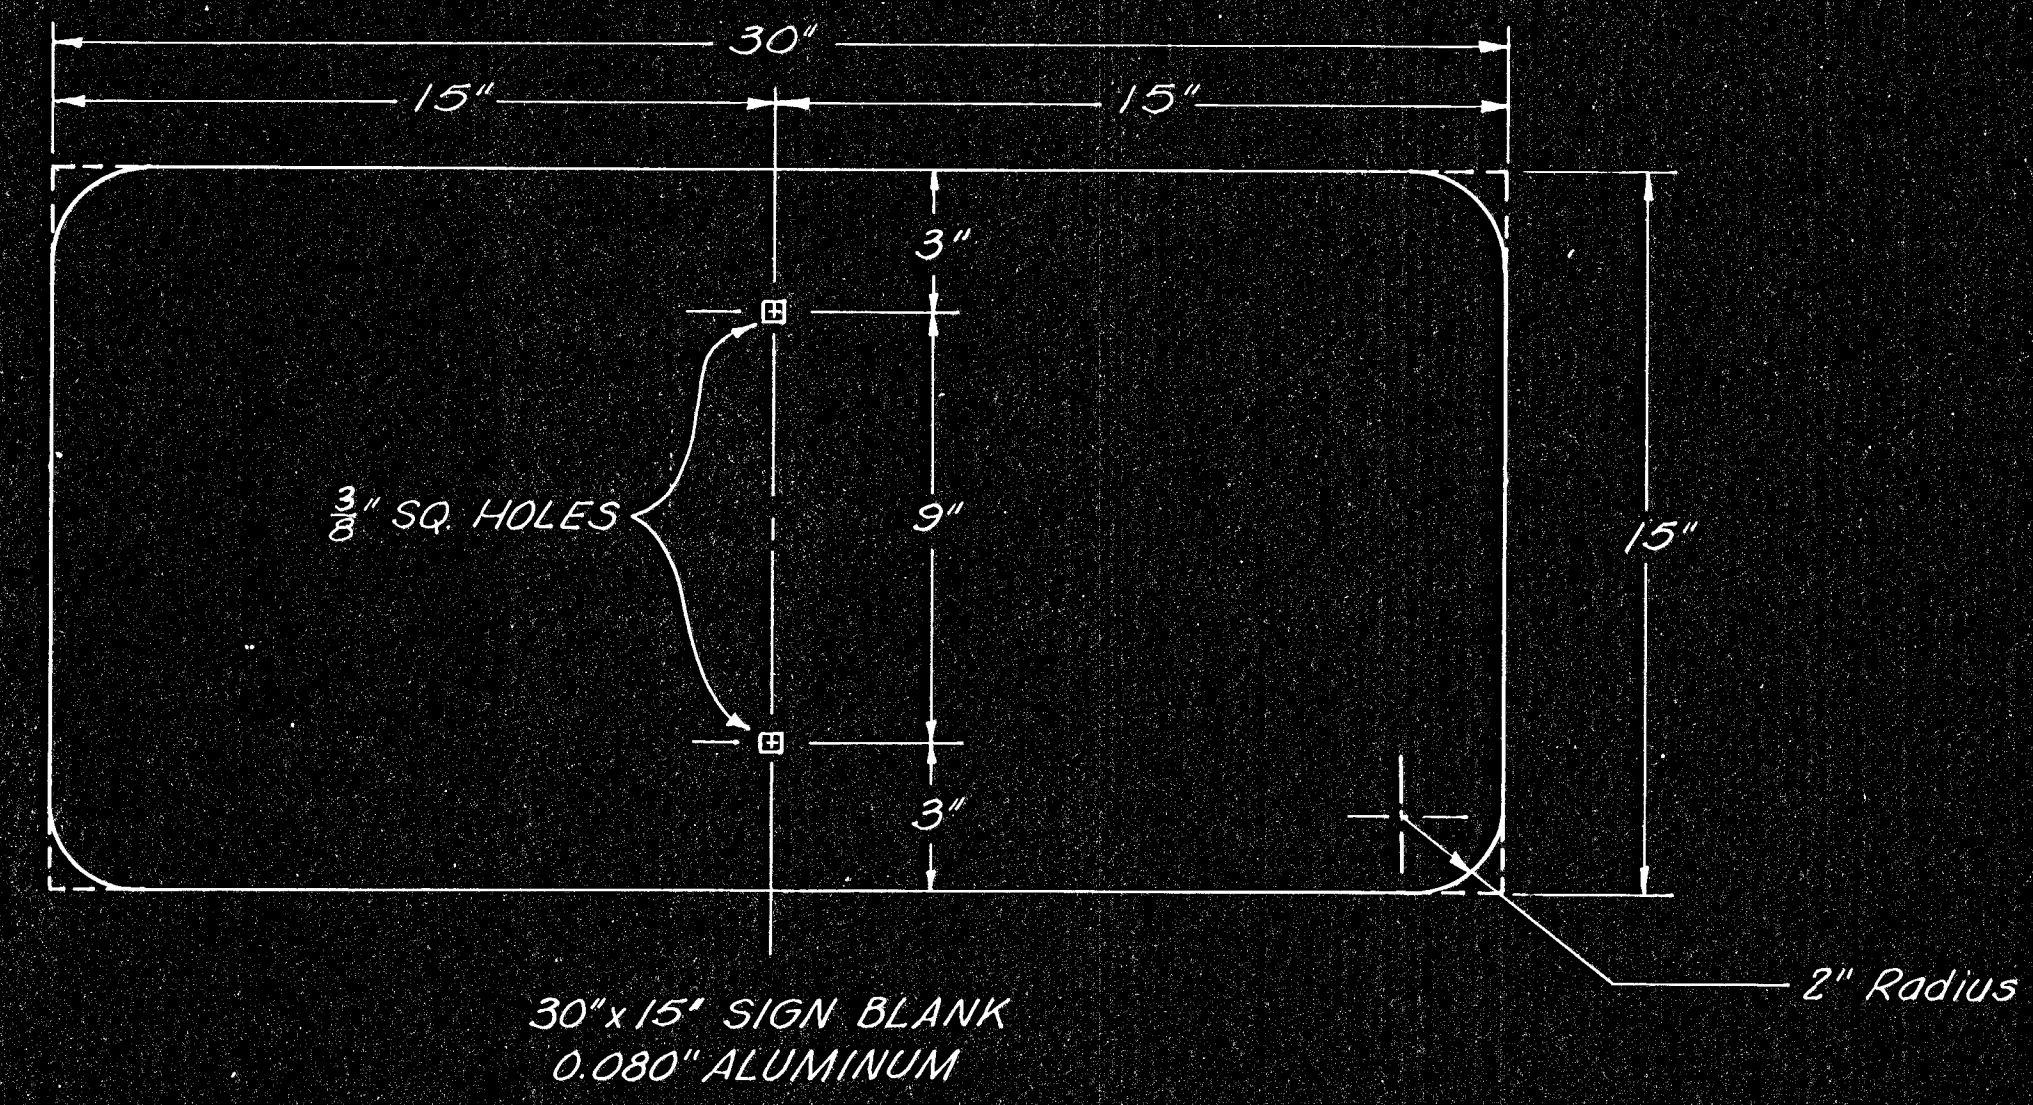
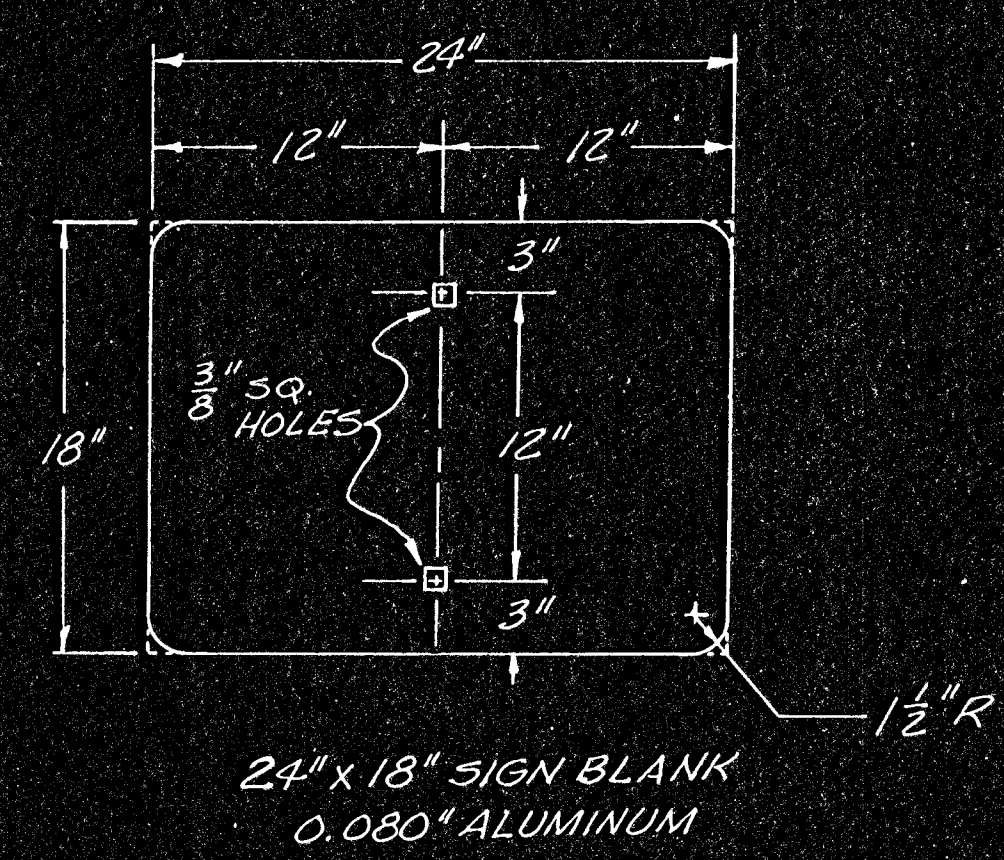
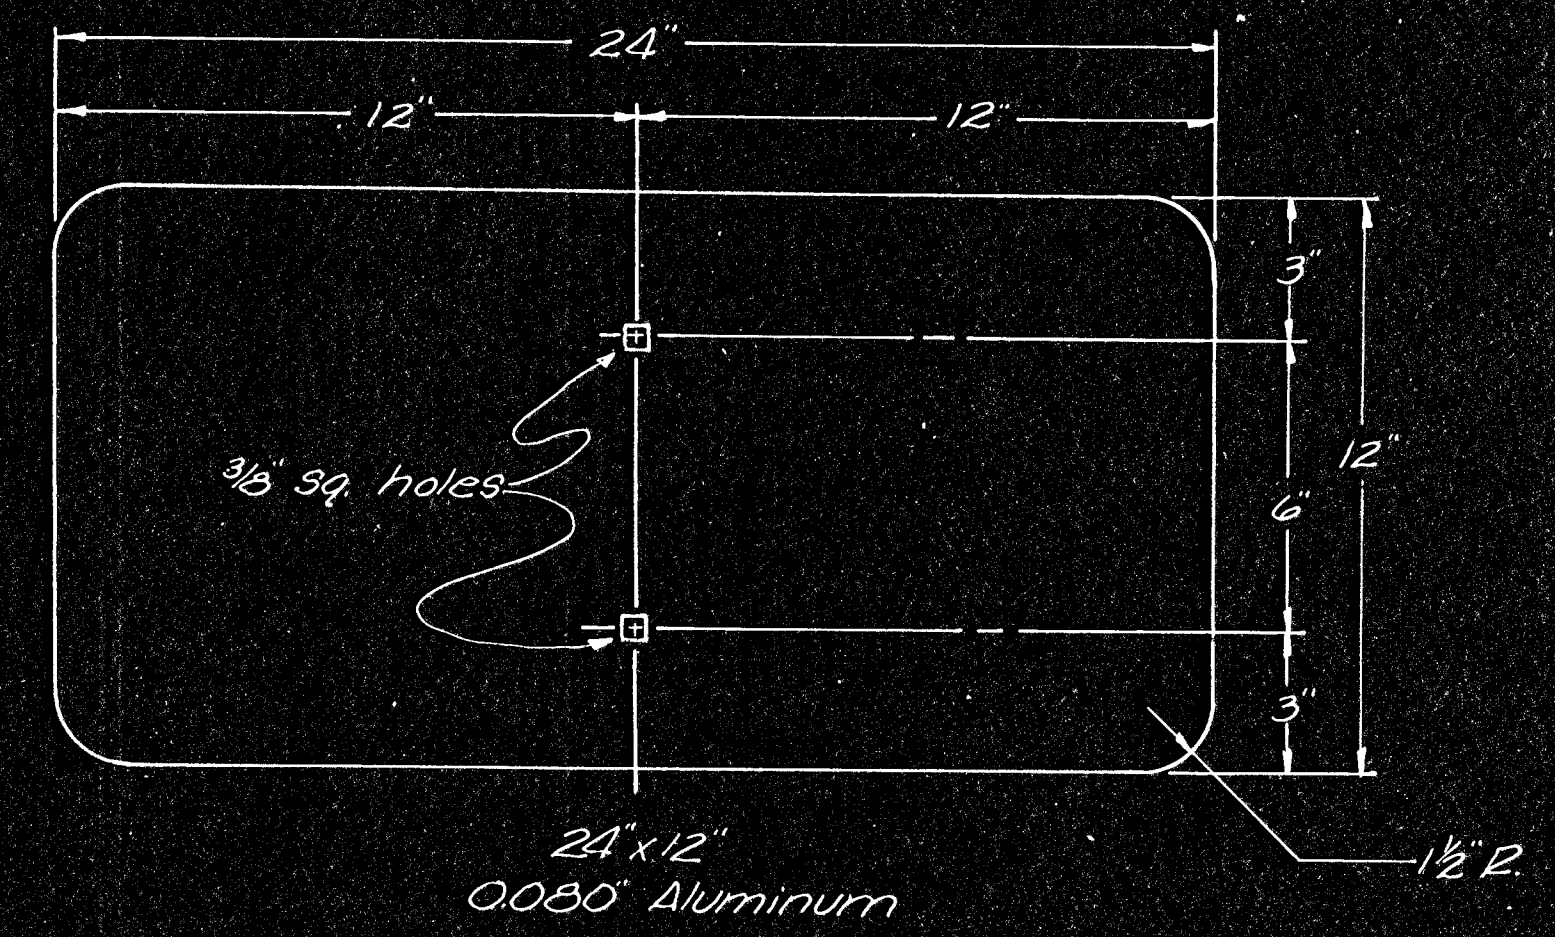
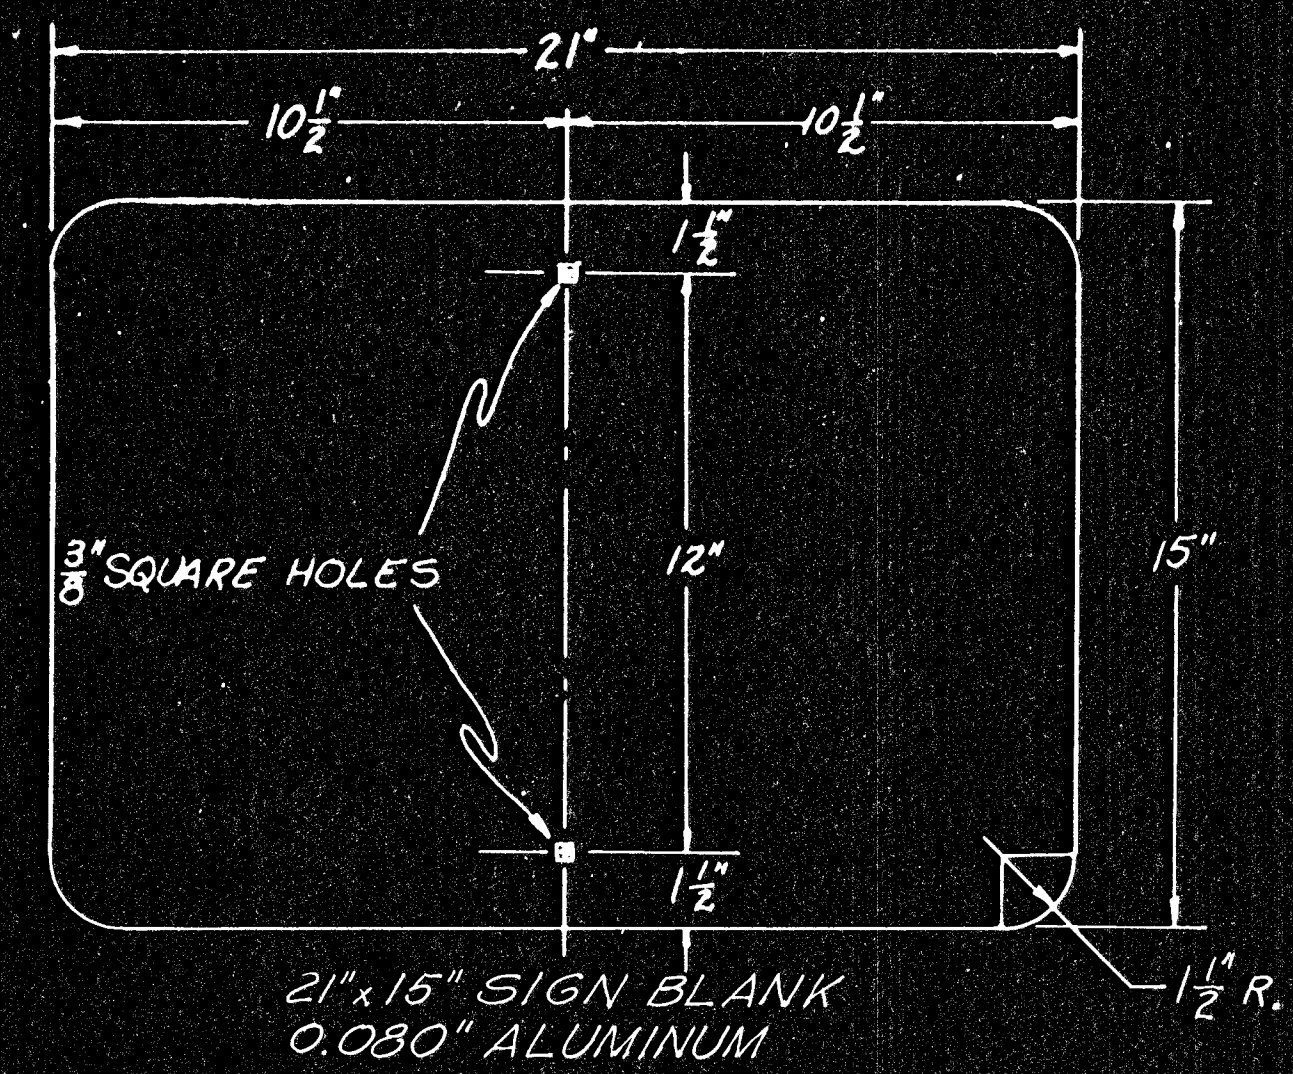


FHWA REGION	STATE	PROJECT NO.	YEAR	SHEET NO.	TOTALS
7	KANSAS		1978	93	143

PROJ. NO. (BC) 96-87 K-044-1(28) PTS. I & II

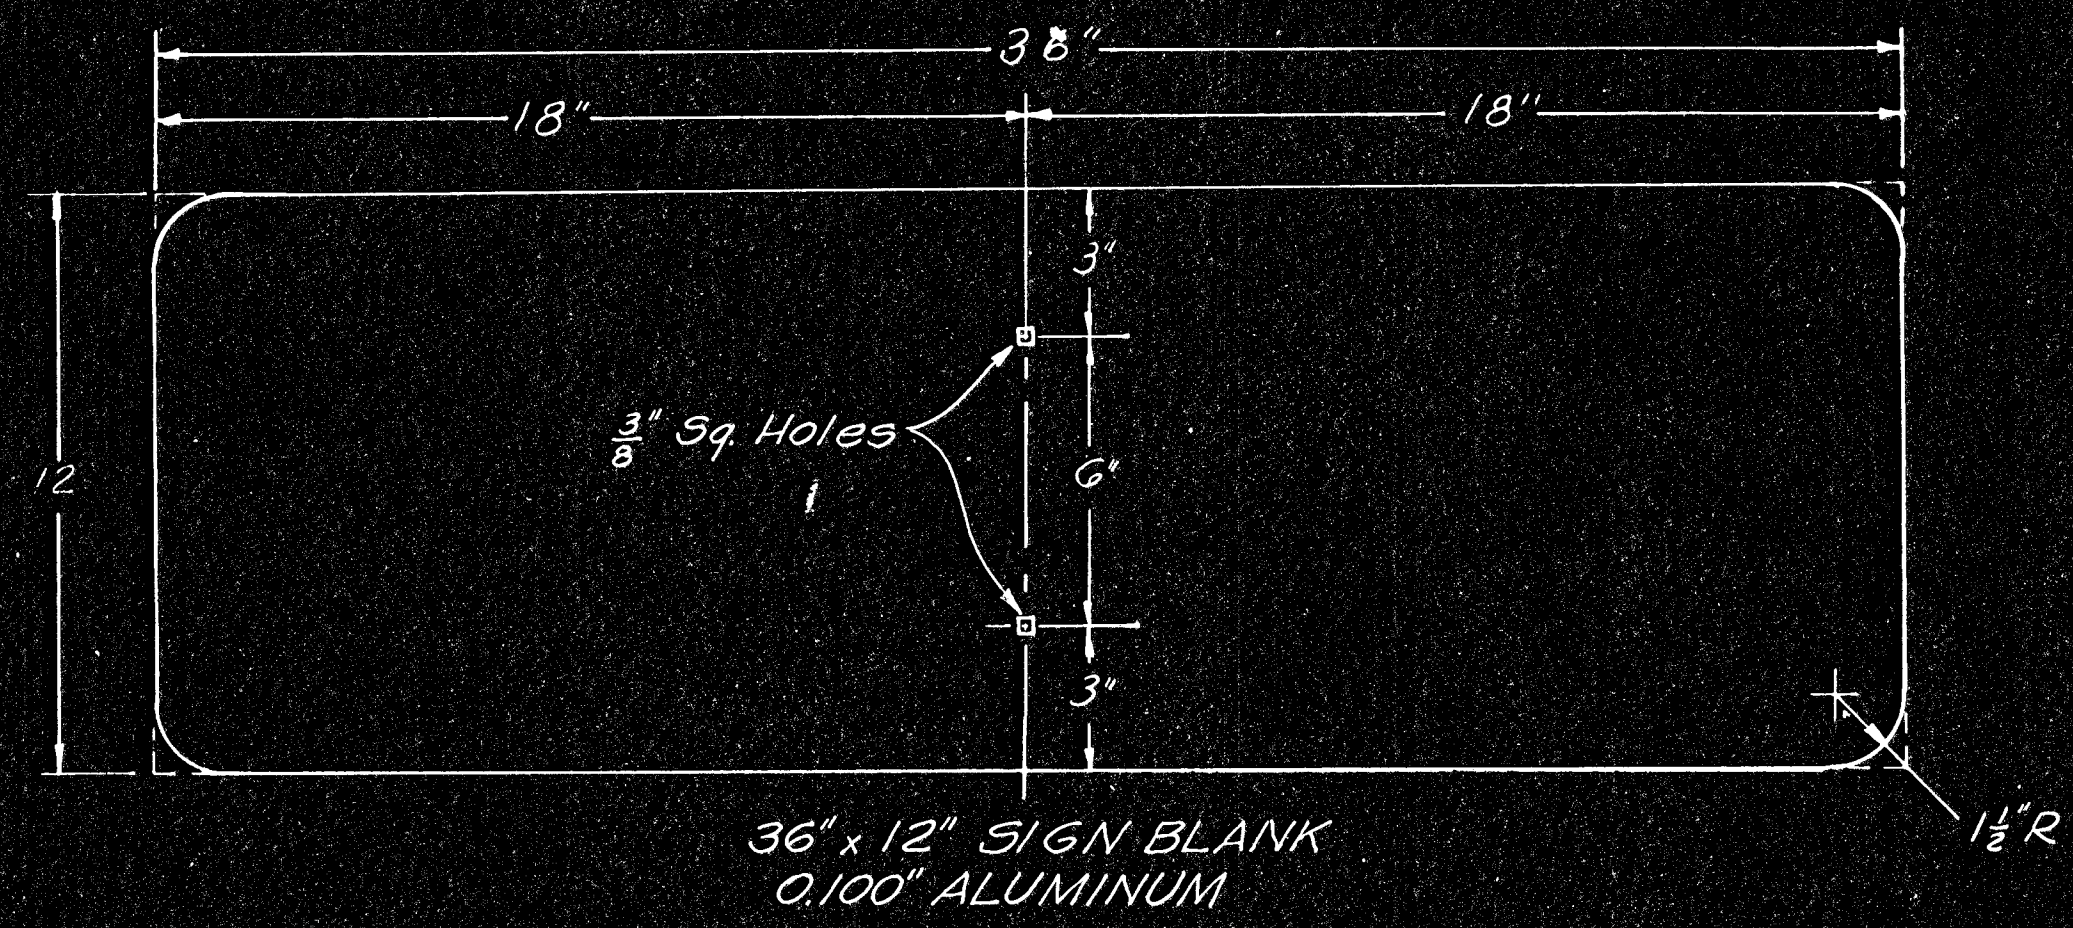

3					
2					
1					
NO.	DATE	REVISIONS	BY	APP'D	
KANSAS DEPARTMENT OF TRANSPORTATION DETAILS FOR FLAT SHEET SIGN BLANKS					
SHEET NO. 38 OF 143	SCALE: Variable	APP'D: <i>John J. [Signature]</i>			
DESIGNED: D.B.	DETAILED: D.B.	QUANTITIES: <i>[Signature]</i>			
DESIGN CK: W	DETAIL CK: W	QUAN. CK: <i>[Signature]</i>			