FEDERAL REGION NO.	STATE	PROJECT NO.	YEAR	SHEET NO.	TOTAL SHEETS
7	KANSAS	96-87-044-1(11)&(13)	1974	228	557

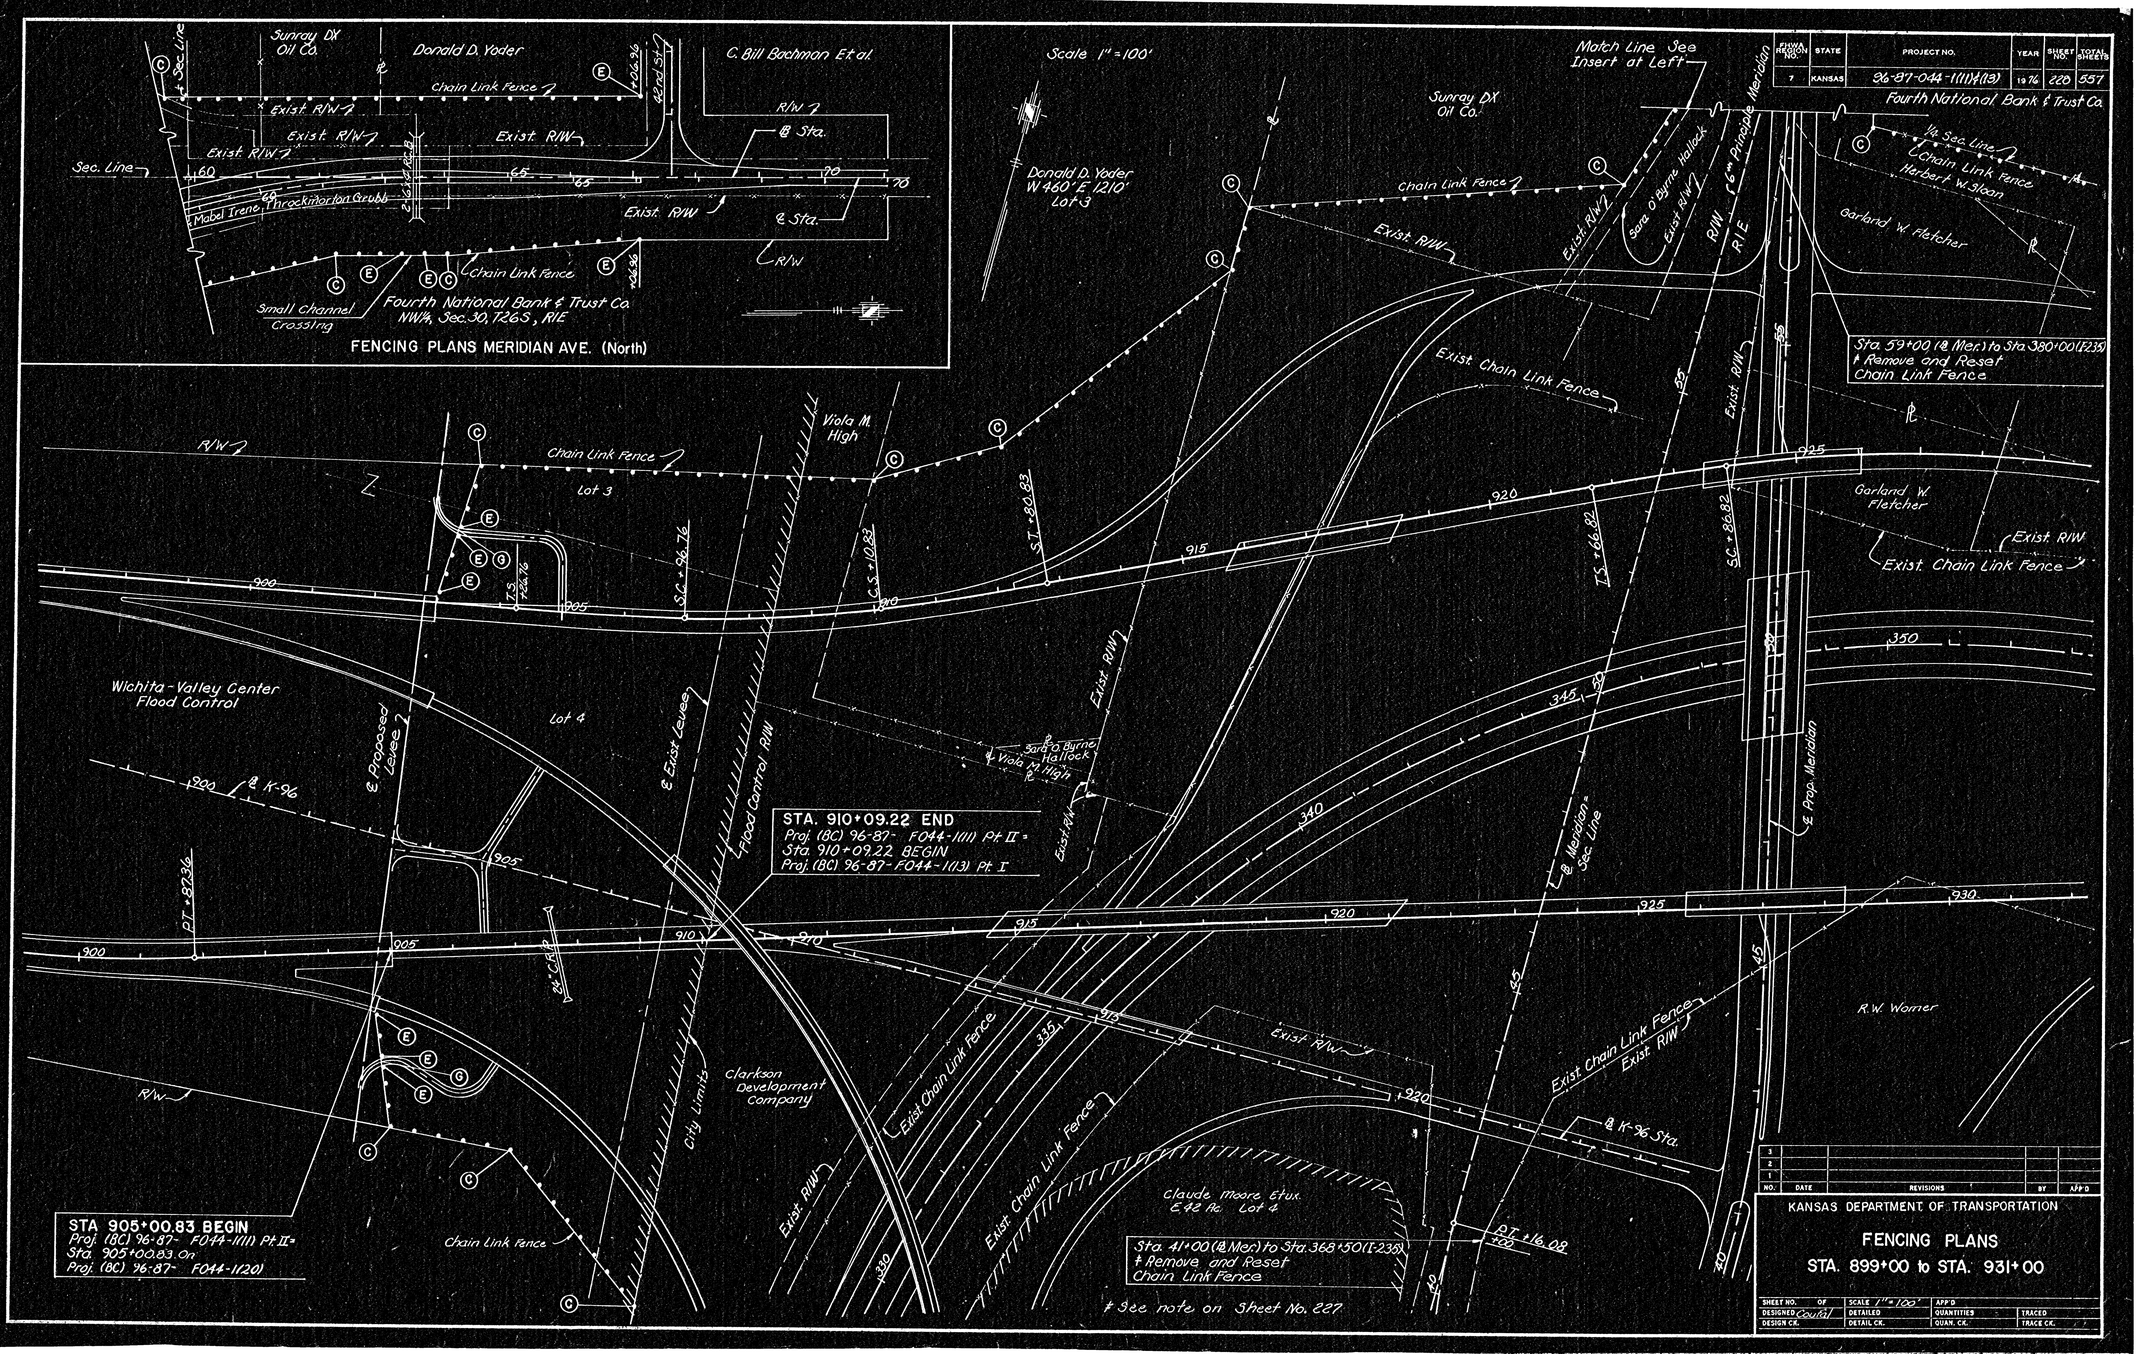

NO.	DATE	REVISIONS	BY	APP'D
3				
2				
1				

KANSAS DEPARTMENT OF TRANSPORTATION

FENCING PLANS

STA. 899+00 to STA. 931+00

SHEET NO. OF	SCALE 1" = 100'	APP'D	
DESIGNED Coulter	DETAILED	QUANTITIES	TRACED
DESIGN CK.	DETAIL CK.	QUAN. CK.	TRACE CK.