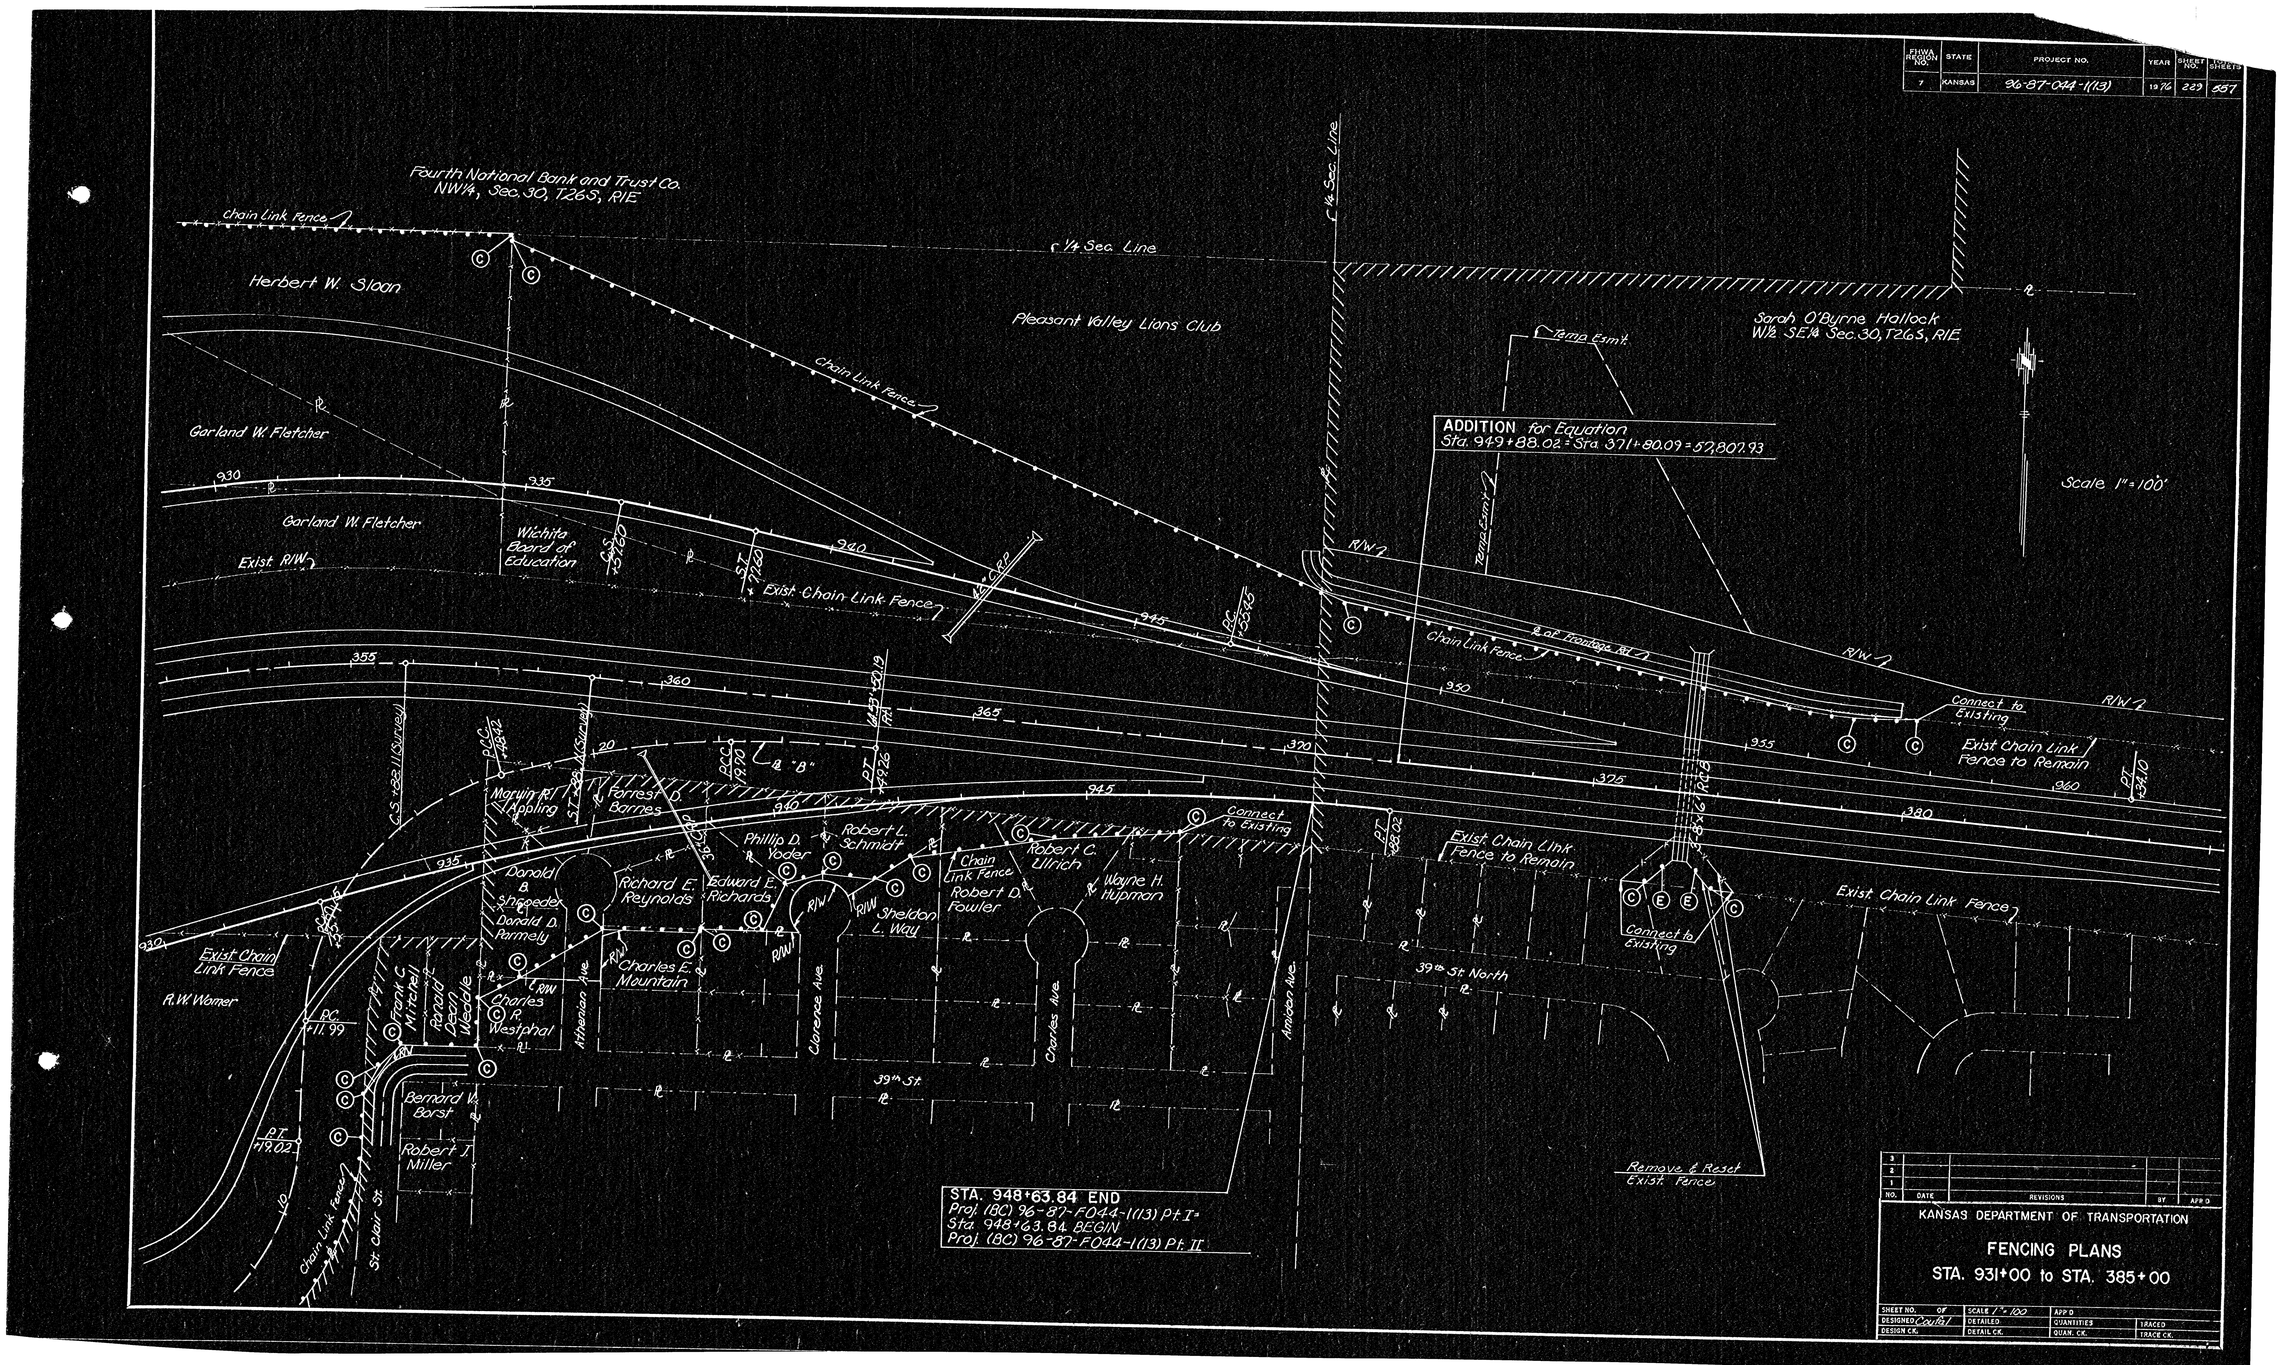

FHWA REGION NO.	STATE	PROJECT NO.	YEAR	SHEET NO.	NO. SHEETS
7	KANSAS	96-87-044-1(13)	1976	223	387

NO.	DATE	REVISIONS	BY	APP'D
3				
2				
1				

KANSAS DEPARTMENT OF TRANSPORTATION

FENCING PLANS

STA. 931+00 to STA. 385+00

SHEET NO.	OF	SCALE 1" = 100'	APP'D
DESIGNED Capital		DETAILED	QUANTITIES
DESIGN CK.		DETAIL CK.	QUAN. CK.
			TRACED
			TRACE CK.