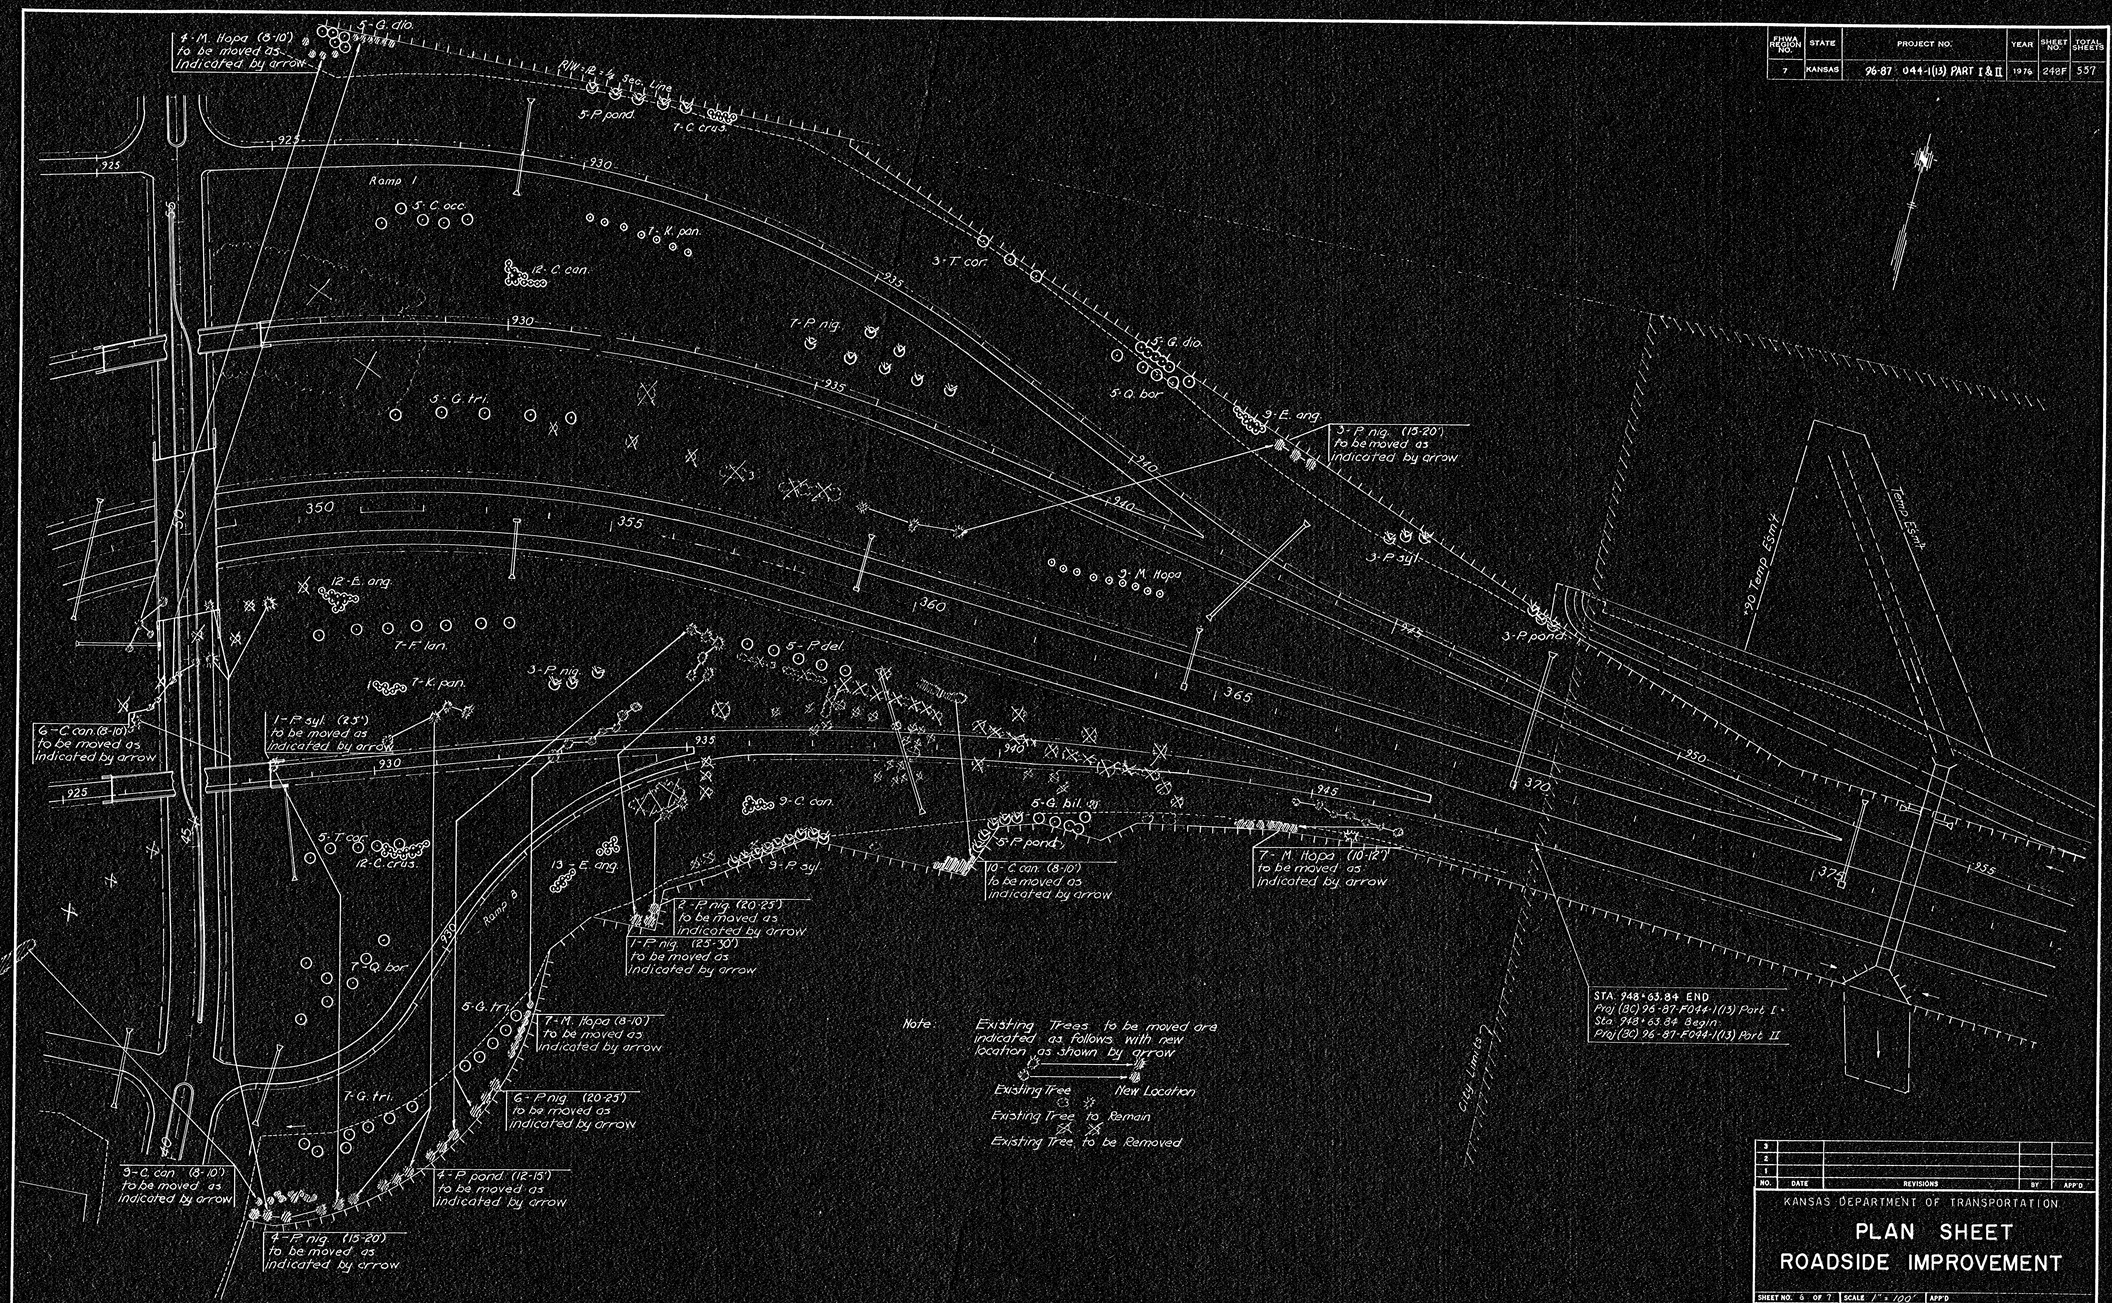

FHWA REGION NO.	STATE	PROJECT NO.	YEAR	SHEET NO.	TOTAL SHEETS
7	KANSAS	96-87 044-1(13) PART I & II	1976	248F	537

NO.	DATE	REVISIONS	BY	APP'D
3				
2				
1				

KANSAS DEPARTMENT OF TRANSPORTATION

PLAN SHEET
ROADSIDE IMPROVEMENT

SHEET NO. 6 OF 7	SCALE 1" = 100'	APP'D	
DESIGNED	DETAILED	QUANTITIES	TRACED W.R.G.
DESIGN CK.	DETAIL CK.	QUAN. CK.	TRACE CK.