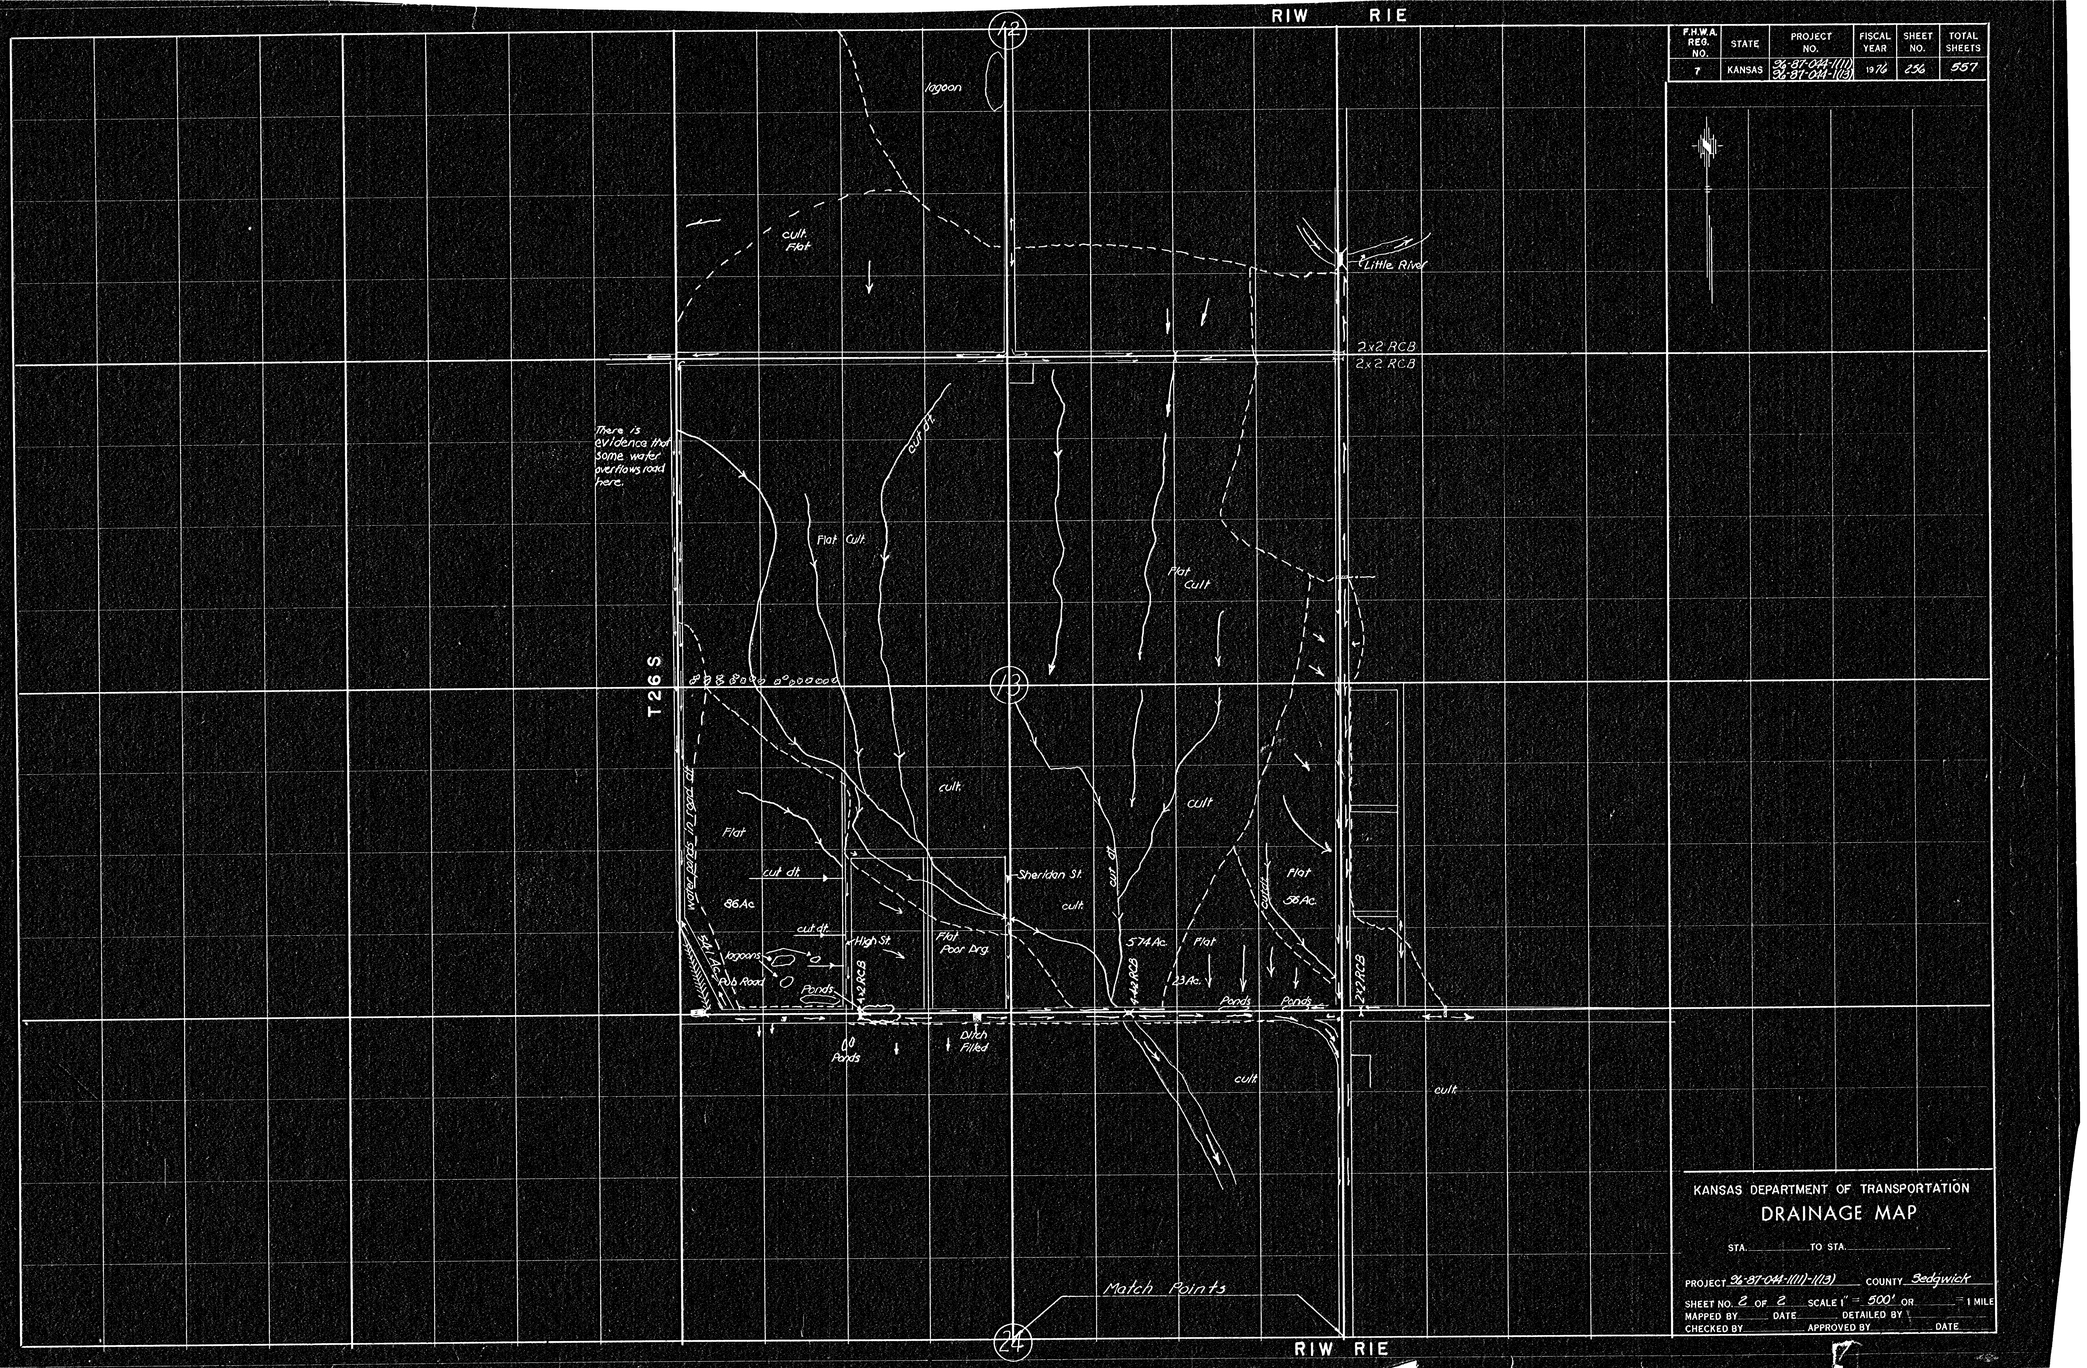


| F.H.W.A. REG. NO. | STATE | PROJECT NO. | FISCAL YEAR | SHEET NO. | TOTAL SHEETS |
|---|---|---|---|---|---|
| 7 | KANSAS | 26-87-044-1(11)<br>26-87-044-1(13) | 1976 | 256 | 557 |

KANSAS DEPARTMENT OF TRANSPORTATION

# DRAINAGE MAP

STA. _____ TO STA. _____

PROJECT 26-87-044-1(11)-1(13) COUNTY Sedgwick

SHEET NO. 2 OF 2 SCALE 1" = 500' OR _____ = 1 MILE

MAPPED BY _____ DATE _____ DETAILED BY _____

CHECKED BY _____ APPROVED BY _____ DATE _____