FINAL REG. NO.	STATE	FED./AID PROJ. NO.	FISCAL YEAR	SHEET NO.	TOTAL SHEETS
7	KANSAS		1976	232	304

(35W-87; 35W-1(33)96

Construction Phase 3

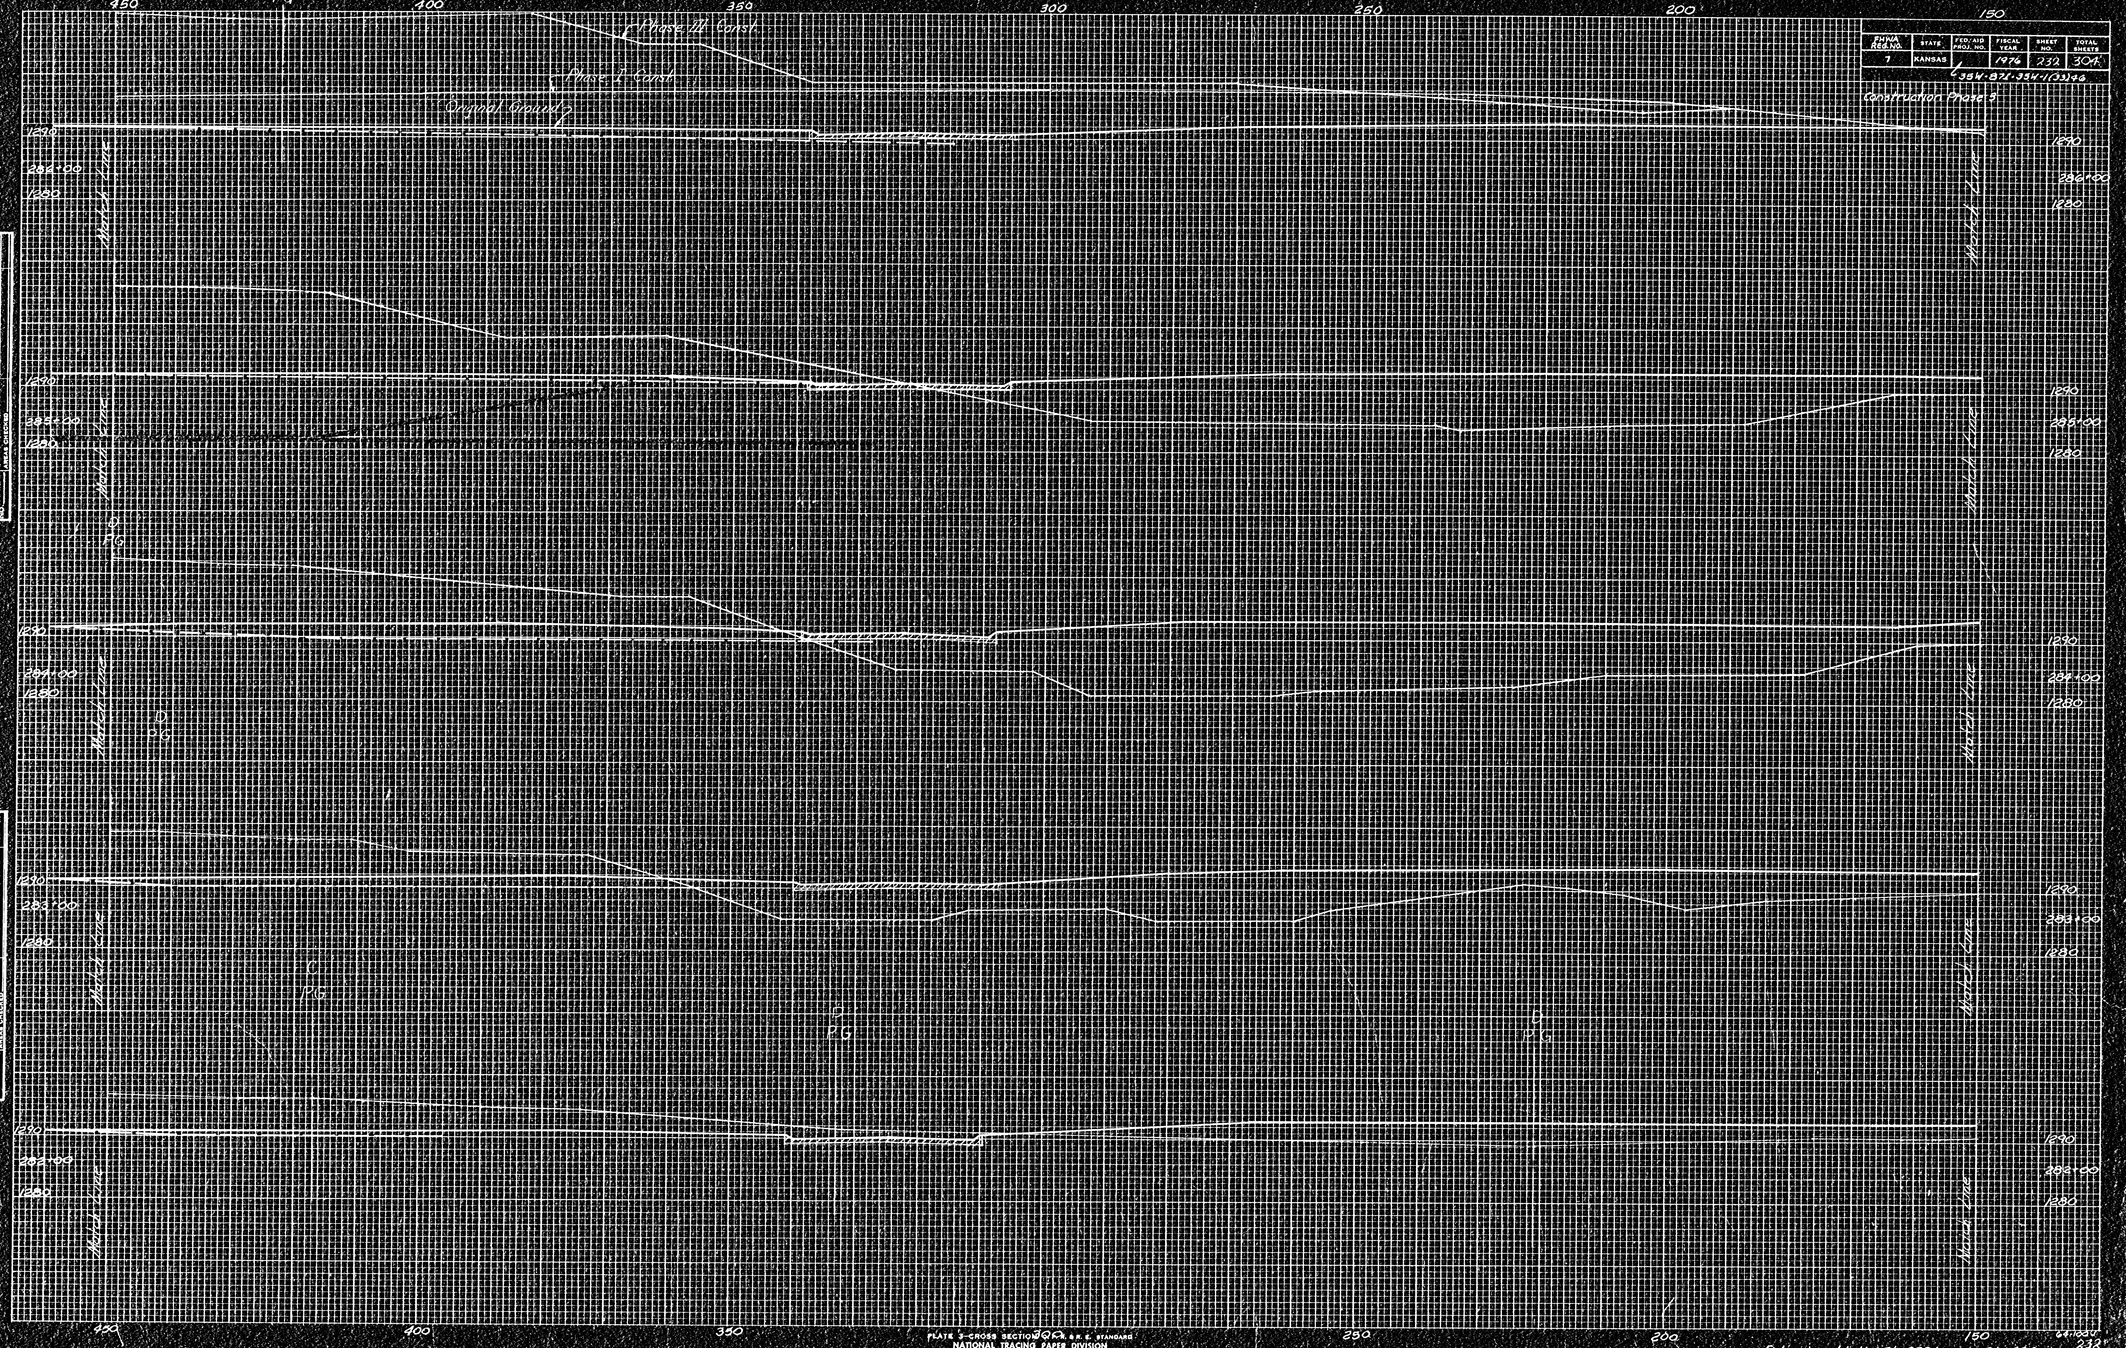

PLATE 3-CROSS SECTIONS
NATIONAL TRACING PAPER DIVISION