F.H.W.A. REGION NO.	STATE	PROJECT NO.	FISCAL YEAR	SHEET NO.	TOTAL SHEETS
7	KANSAS	X	1976	268	304

X-82 (4) (8) 7-7 (8) (11) (30) (46)
CONSTRUCTION PLANS

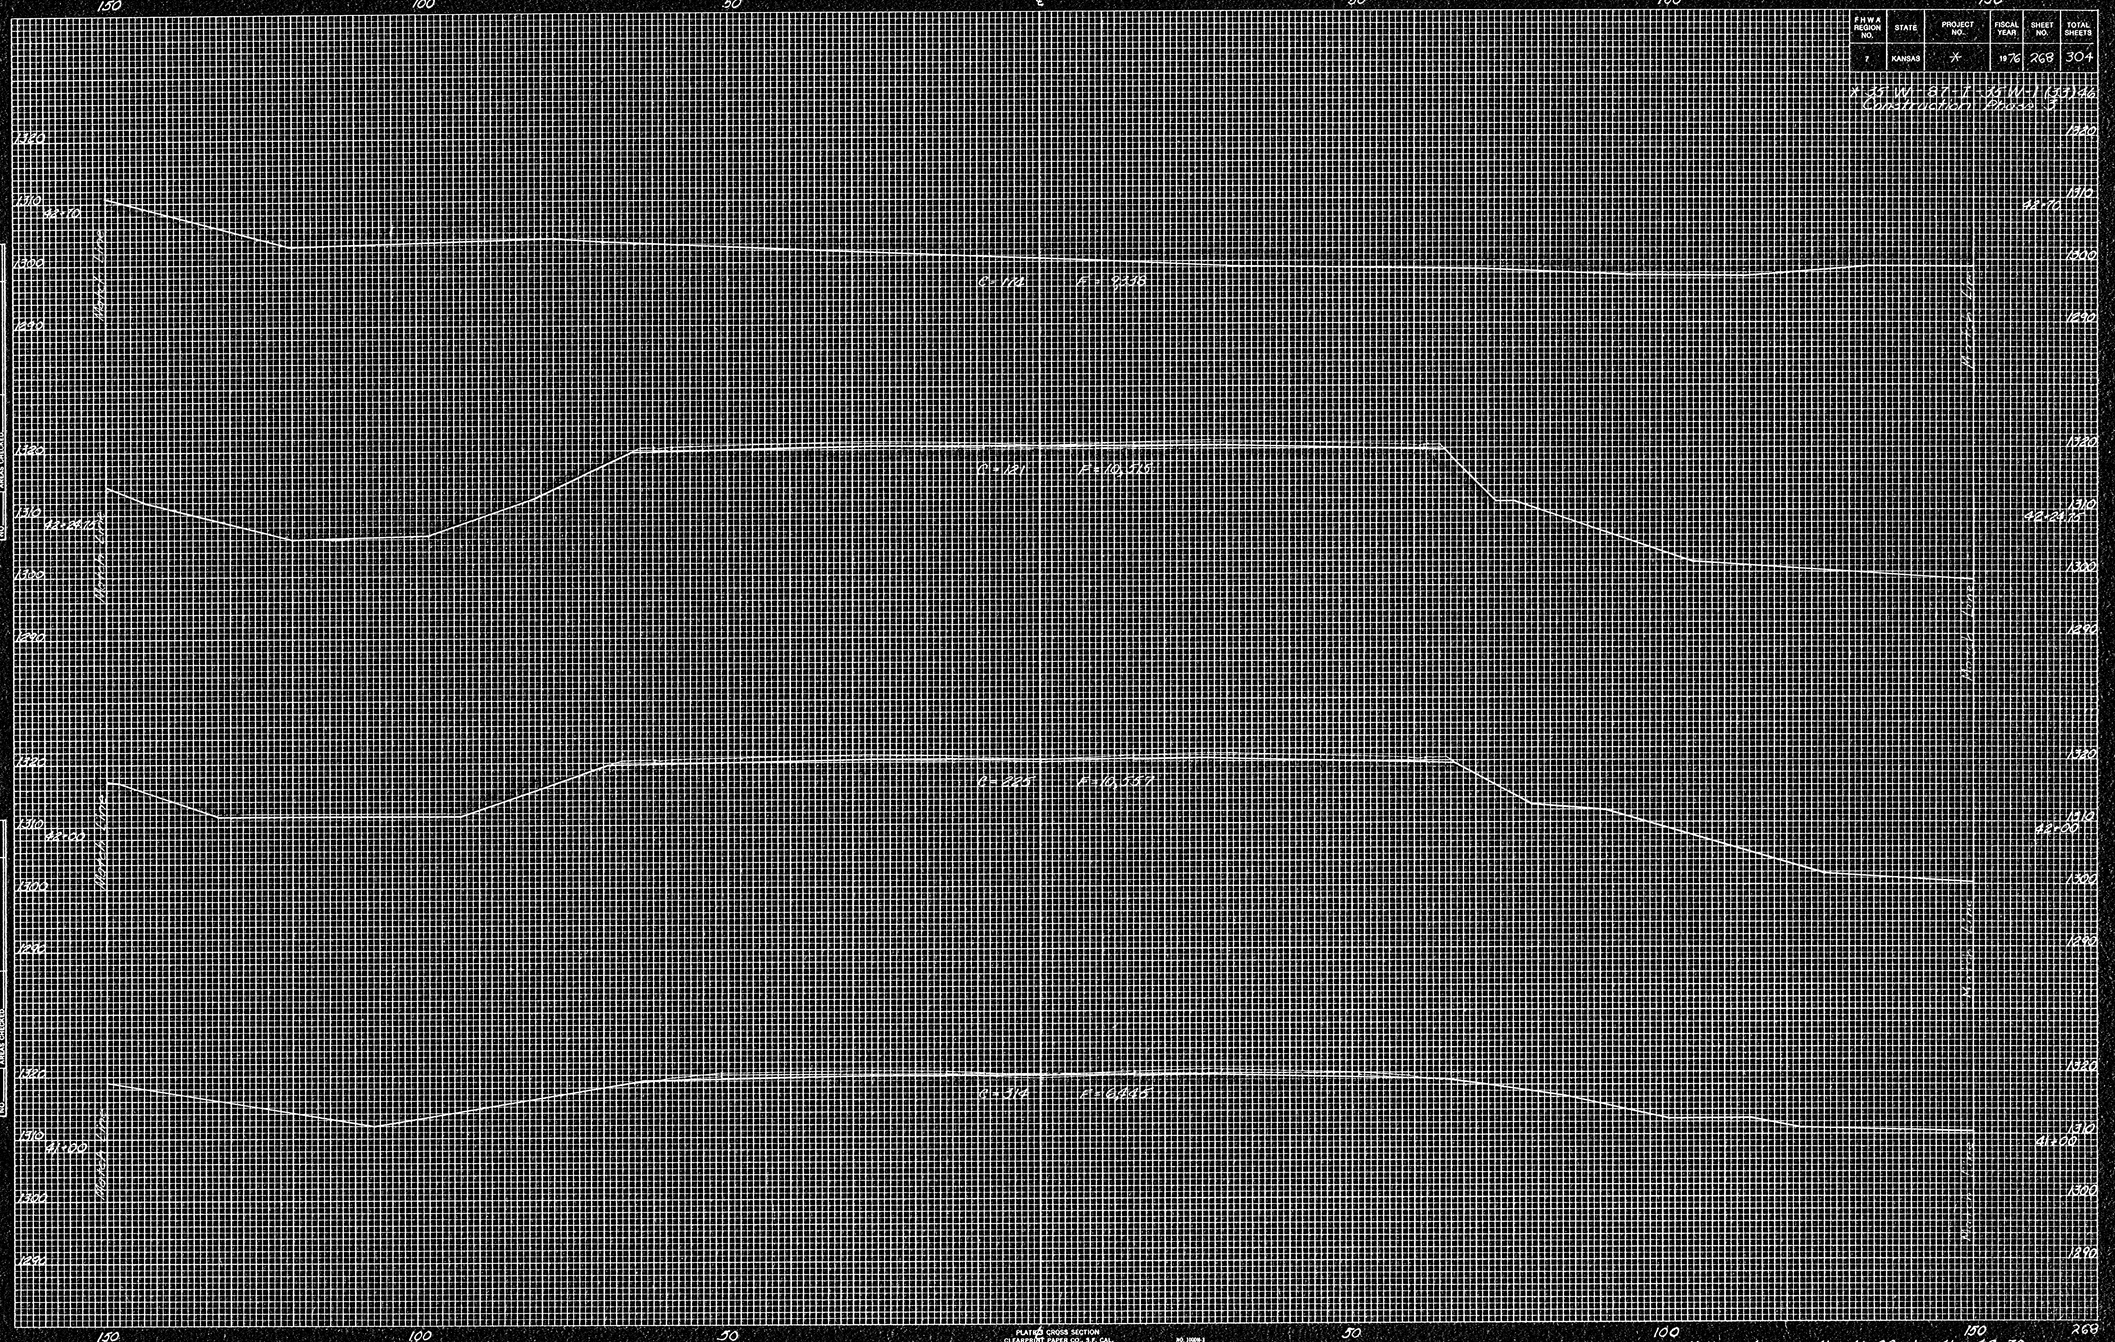

Kellogg Avenue Sta. 41+00 to Sta. 42+70

FINAL SURVEY	
NOTE BOOK NO.	
SURVEYED	
PLOTTED	
TRIAL AVE.	
AREAS CHECKED	
BY	
DATE	

ORIGINAL SURVEY	
NOTE BOOK NO.	
SURVEYED	
PLOTTED	
TRIAL AVE.	
AREAS CHECKED	
BY	
DATE	