F.H.W.A. REGION NO.	STATE	PROJECT NO.	FISCAL YEAR	SHEET NO.	TOTAL SHEETS
7	KANSAS	X-	19/6	281	304

ORIGINAL SURVEY	BY	DATE
SURVEYED		
PLOTTED		
STUDIED		
NOTE BOOK		
NO.		
AREAS CHECKED		
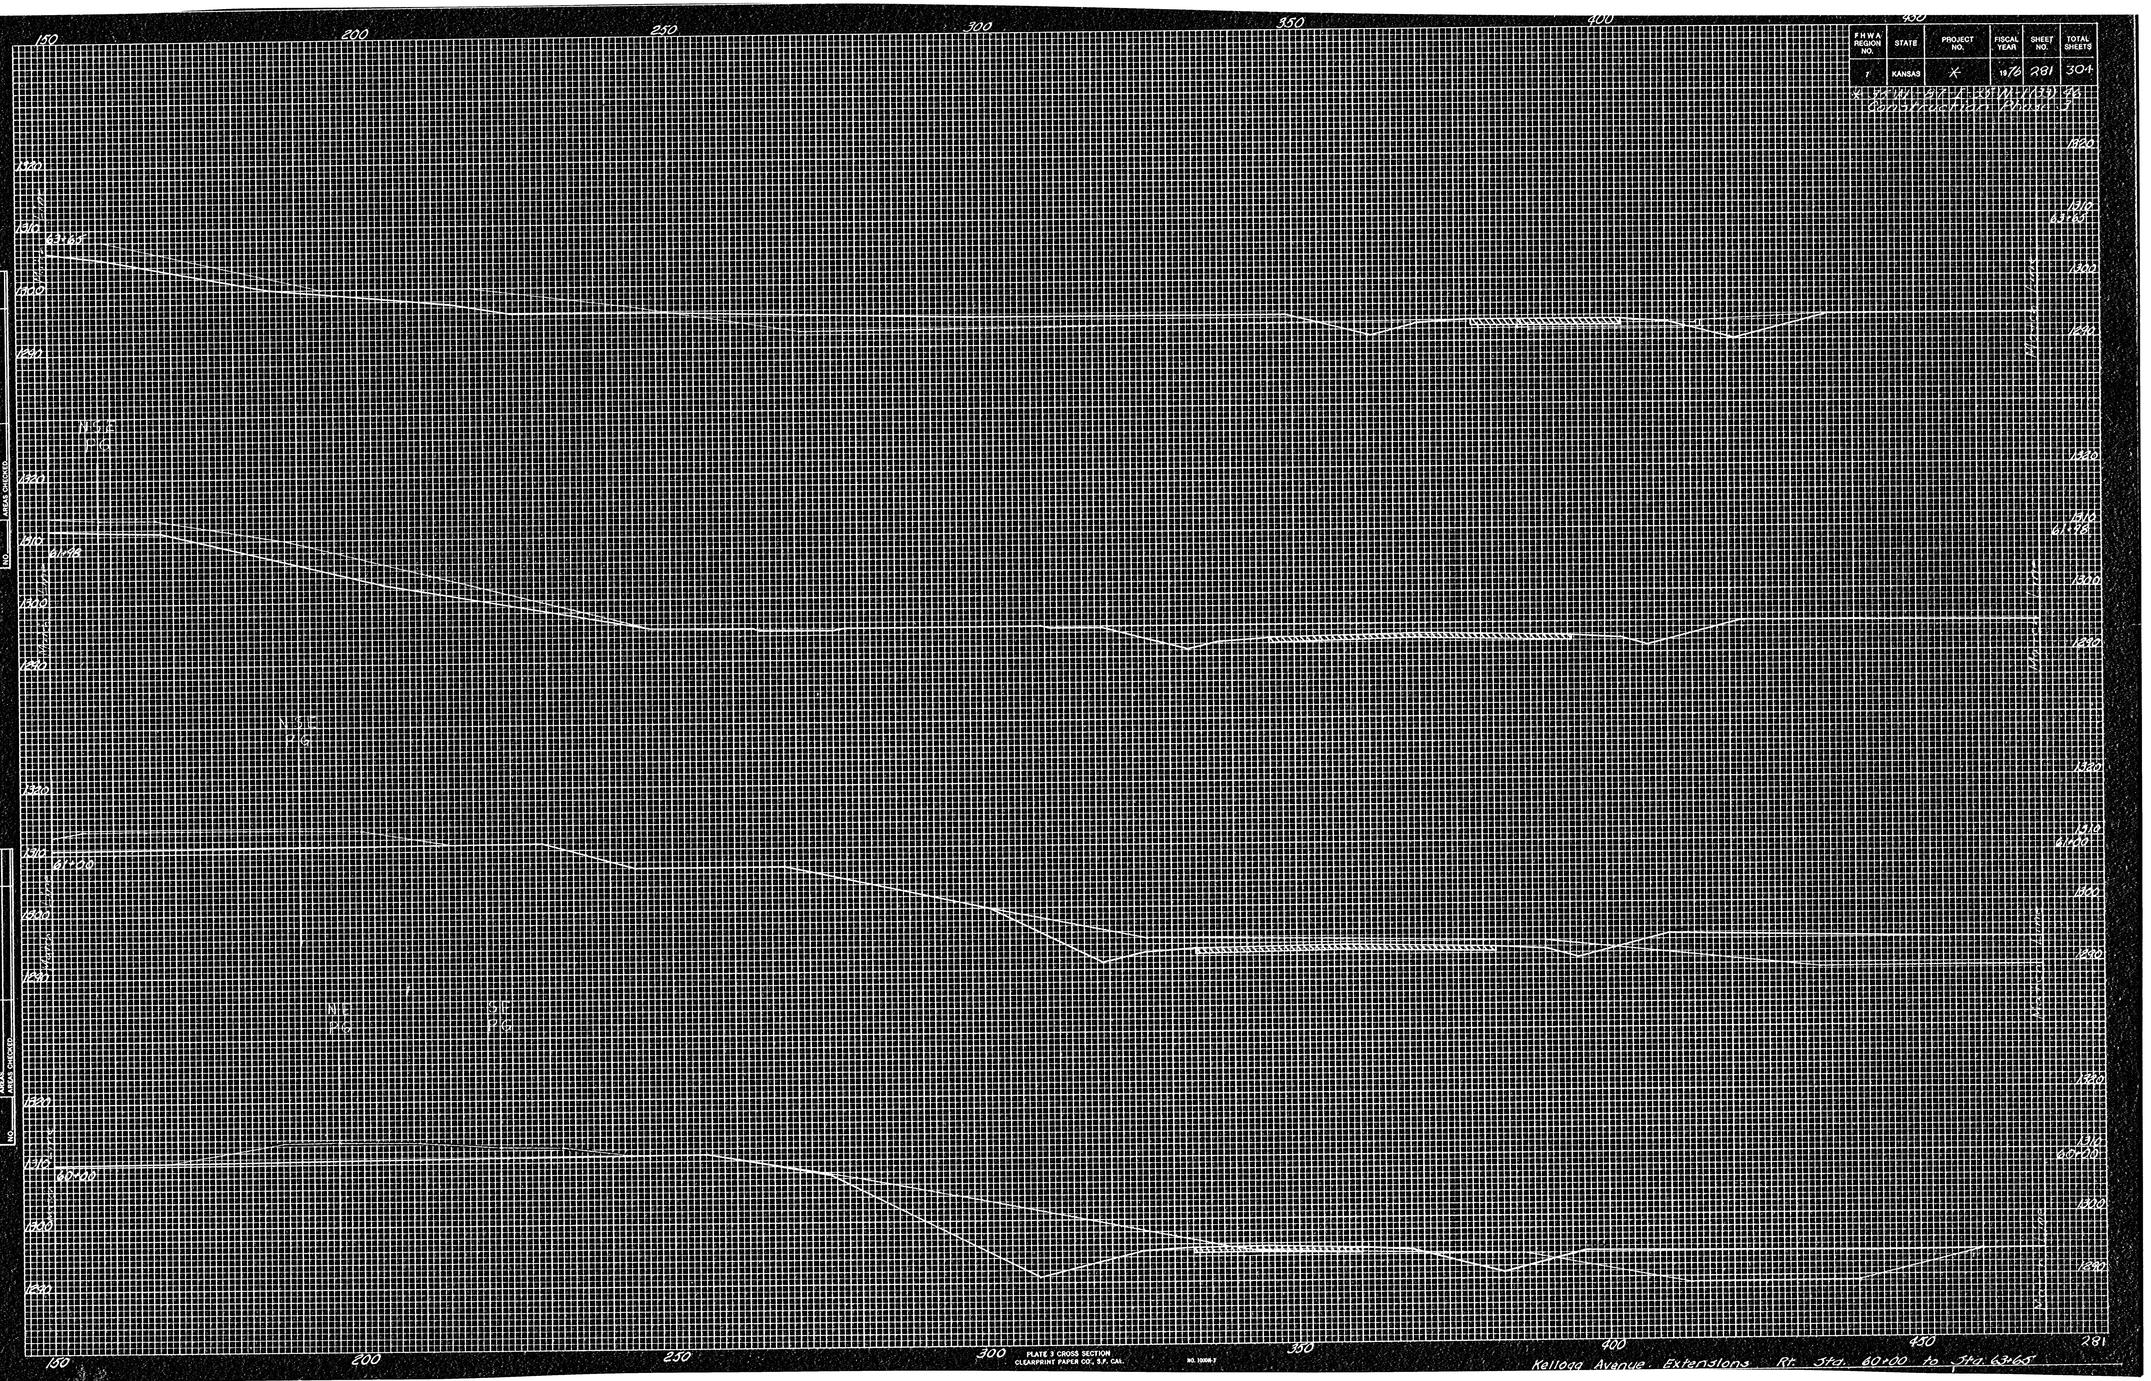
FINAL SURVEY	BY	DATE
SURVEYED		
PLOTTED		
STUDIED		
NOTE BOOK		
NO.		
AREAS CHECKED