F.H.W.A. REGION NO.	STATE	PROJECT NO.	FISCAL YEAR	SHEET NO.	TOTAL SHEETS
7	KANSAS	X	1976	287	304

X-39 W 87-1 39W (1139) 00
Contract No. 124,128-S

FINAL SURVEY	
NOTE BOOK NO.	SURVEYED: PLOTTED: TEMPLATE: AREAS: AREAS CHECKED:
BY	DATE

ORIGINAL SURVEY	
NOTE BOOK NO.	SURVEYED: PLOTTED: TEMPLATE: AREAS: AREAS CHECKED:
BY	DATE

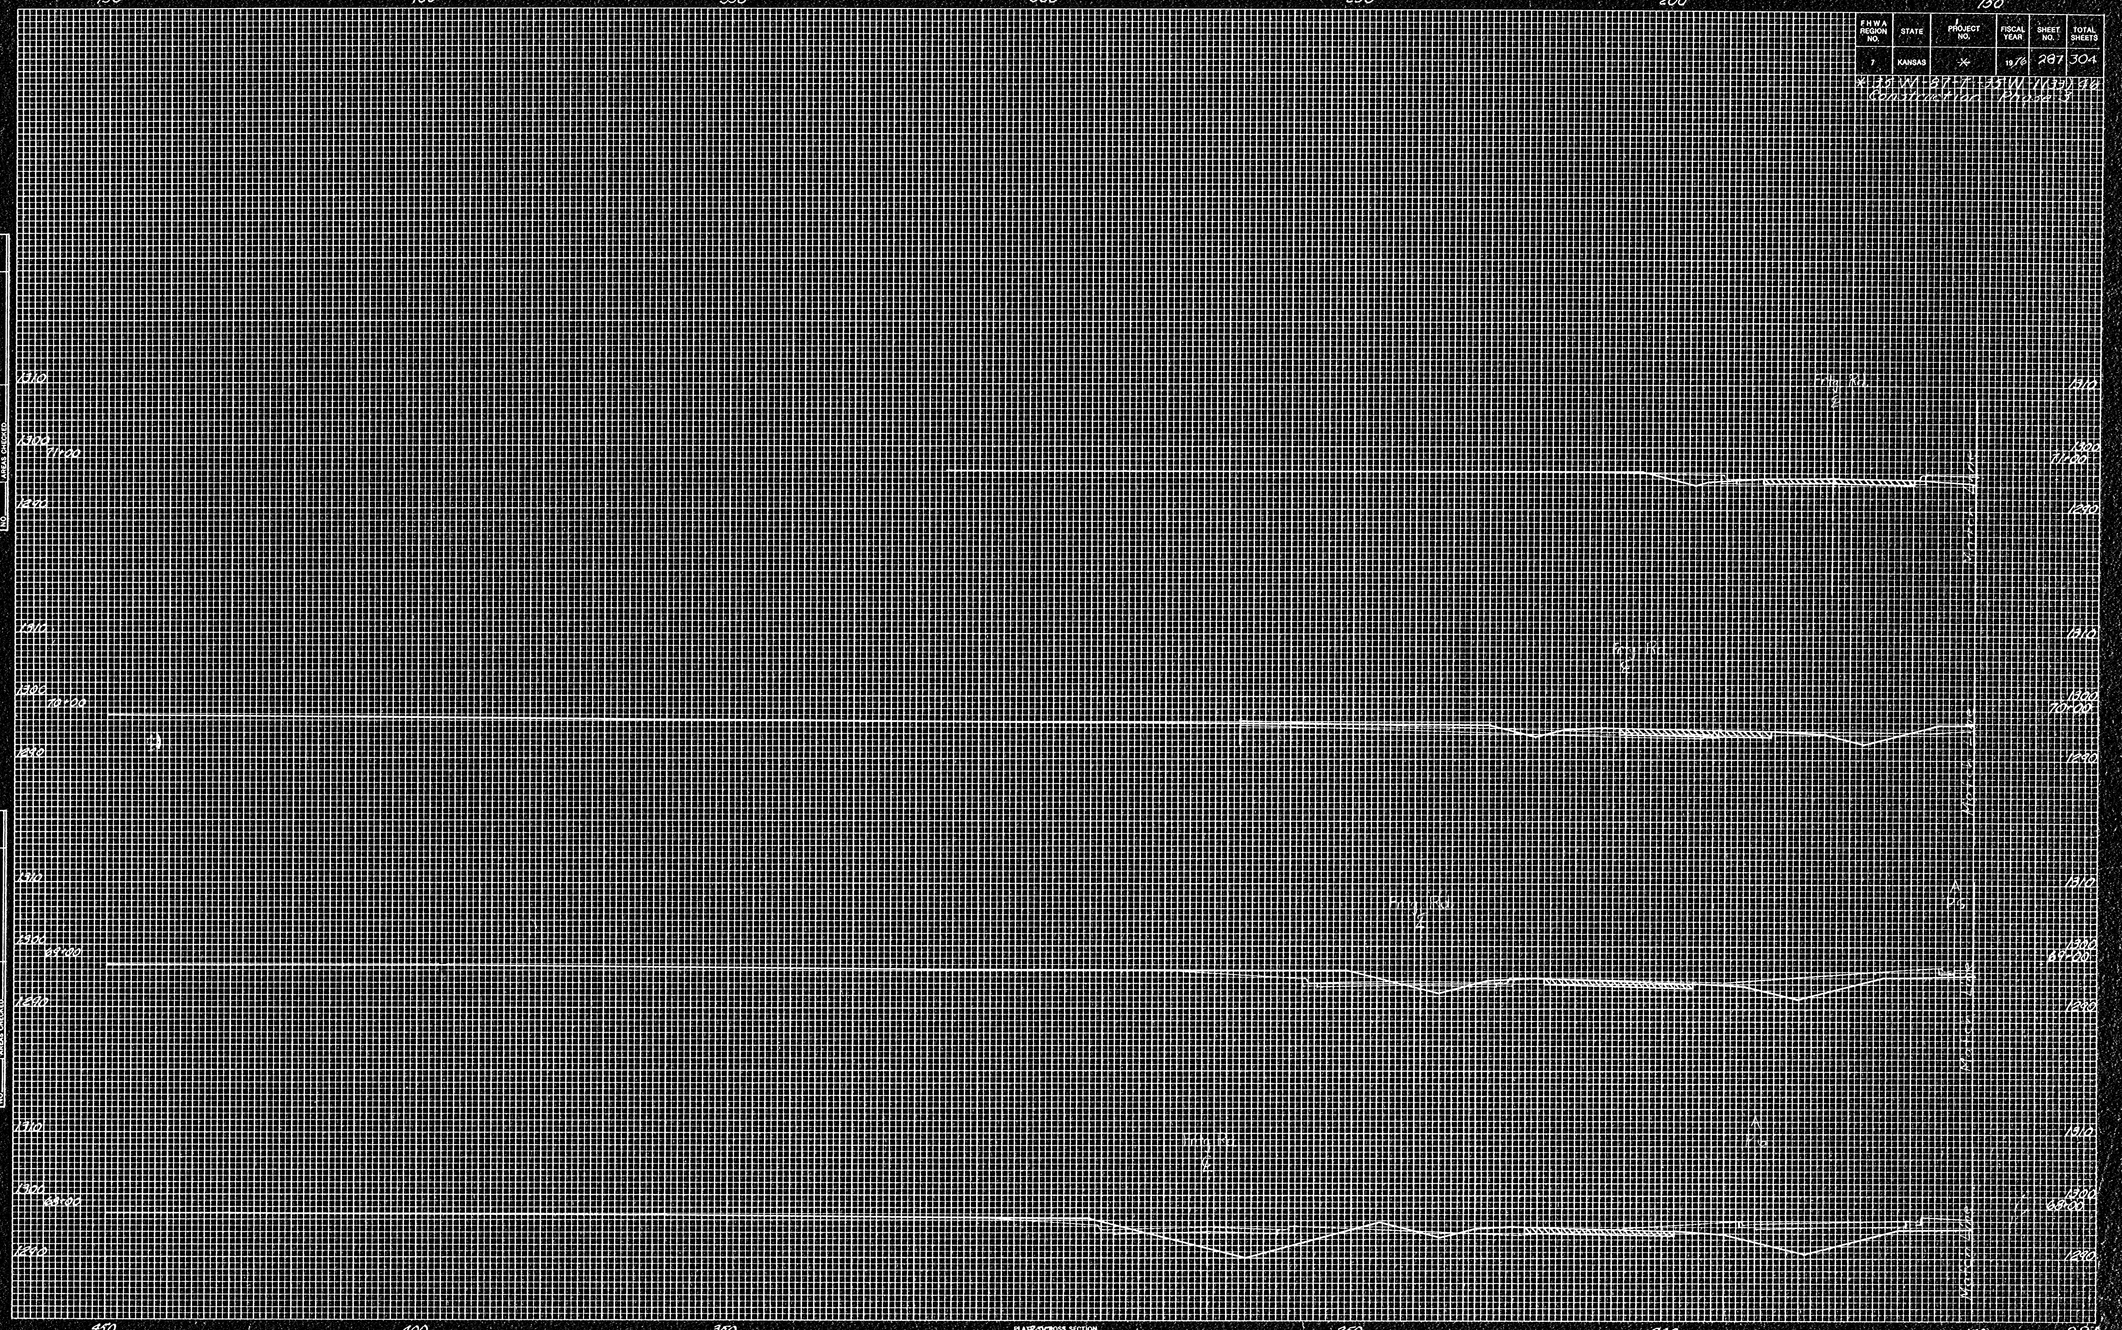
450
400
350
300
250
200
150
1310
1300
1290
1280
71+00
70+00
69+00
68+00
Rt. Rl.
Rt. Rl.
Rt. Rl.