PROJECT NO.	YEAR	SHEET NO.	TOTAL SHEETS
472-84639	2008	141	142

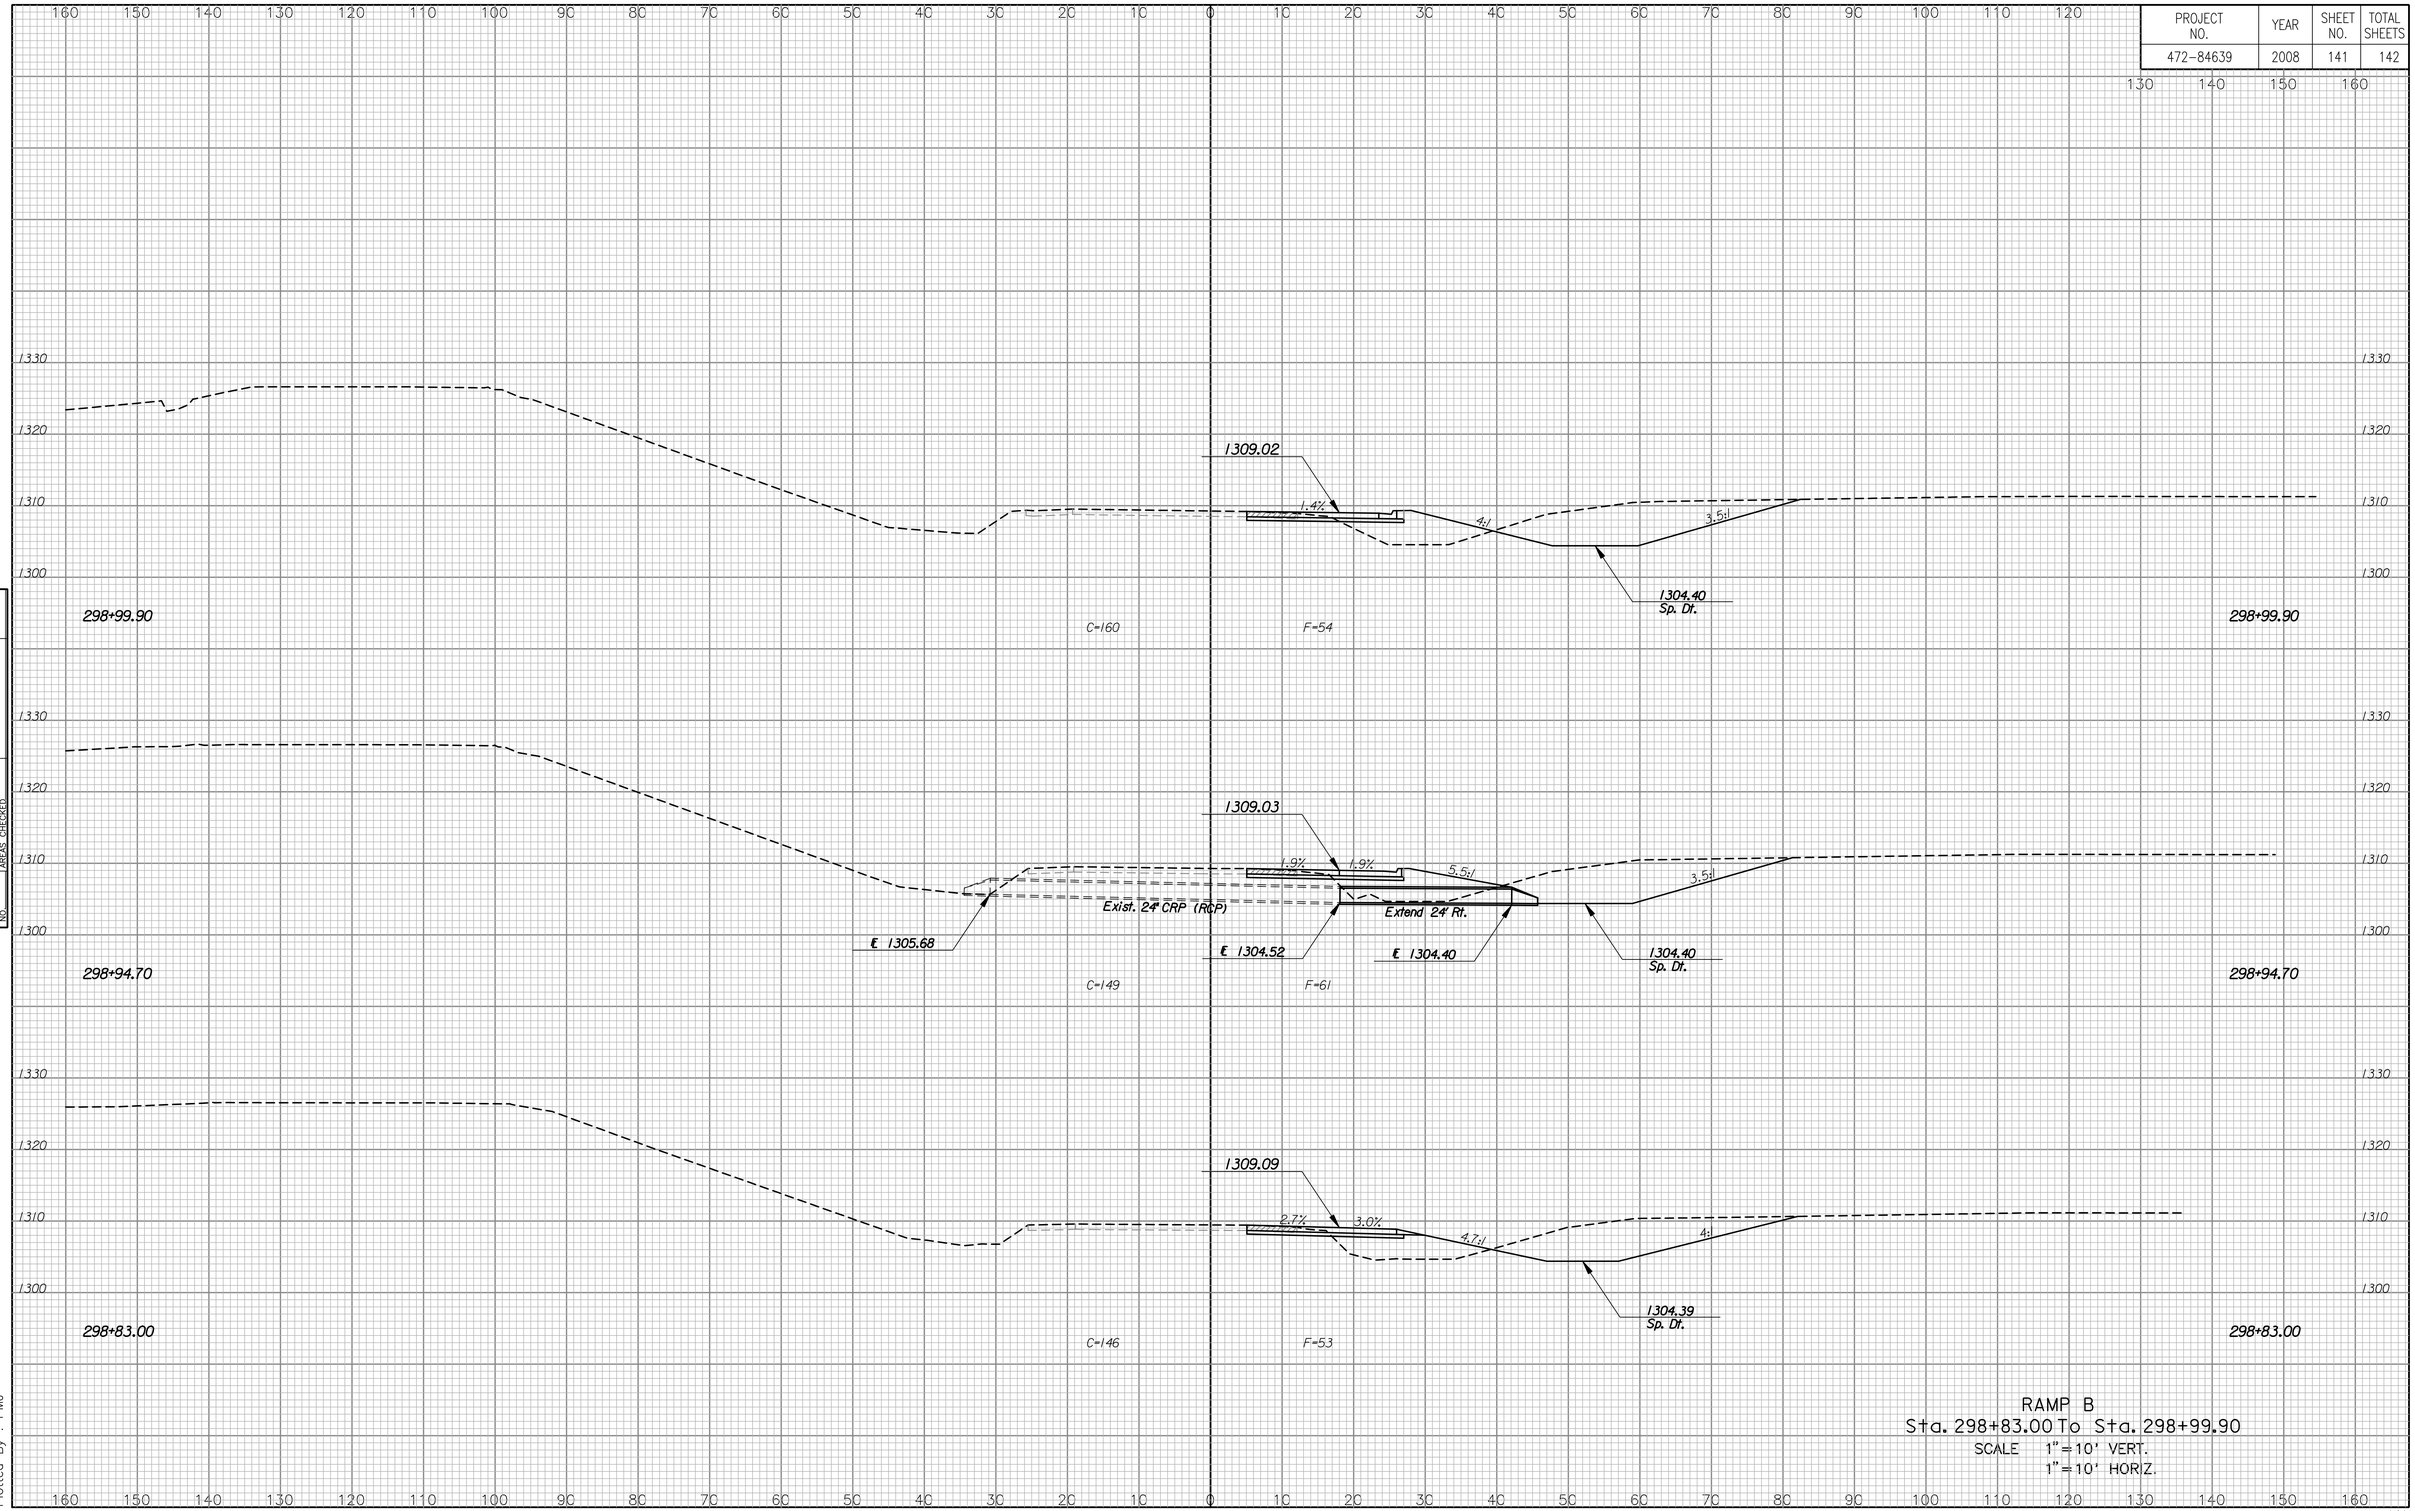

RAMP B
Sta. 298+83.00 To Sta. 298+99.90
SCALE 1"=10' VERT.
1"=10' HORIZ.

NOTE BOOK
TEMPLATE
AREAS
AREAS CHECKED
NO.

Drawn By : PMJ
Plotted By : PMJ