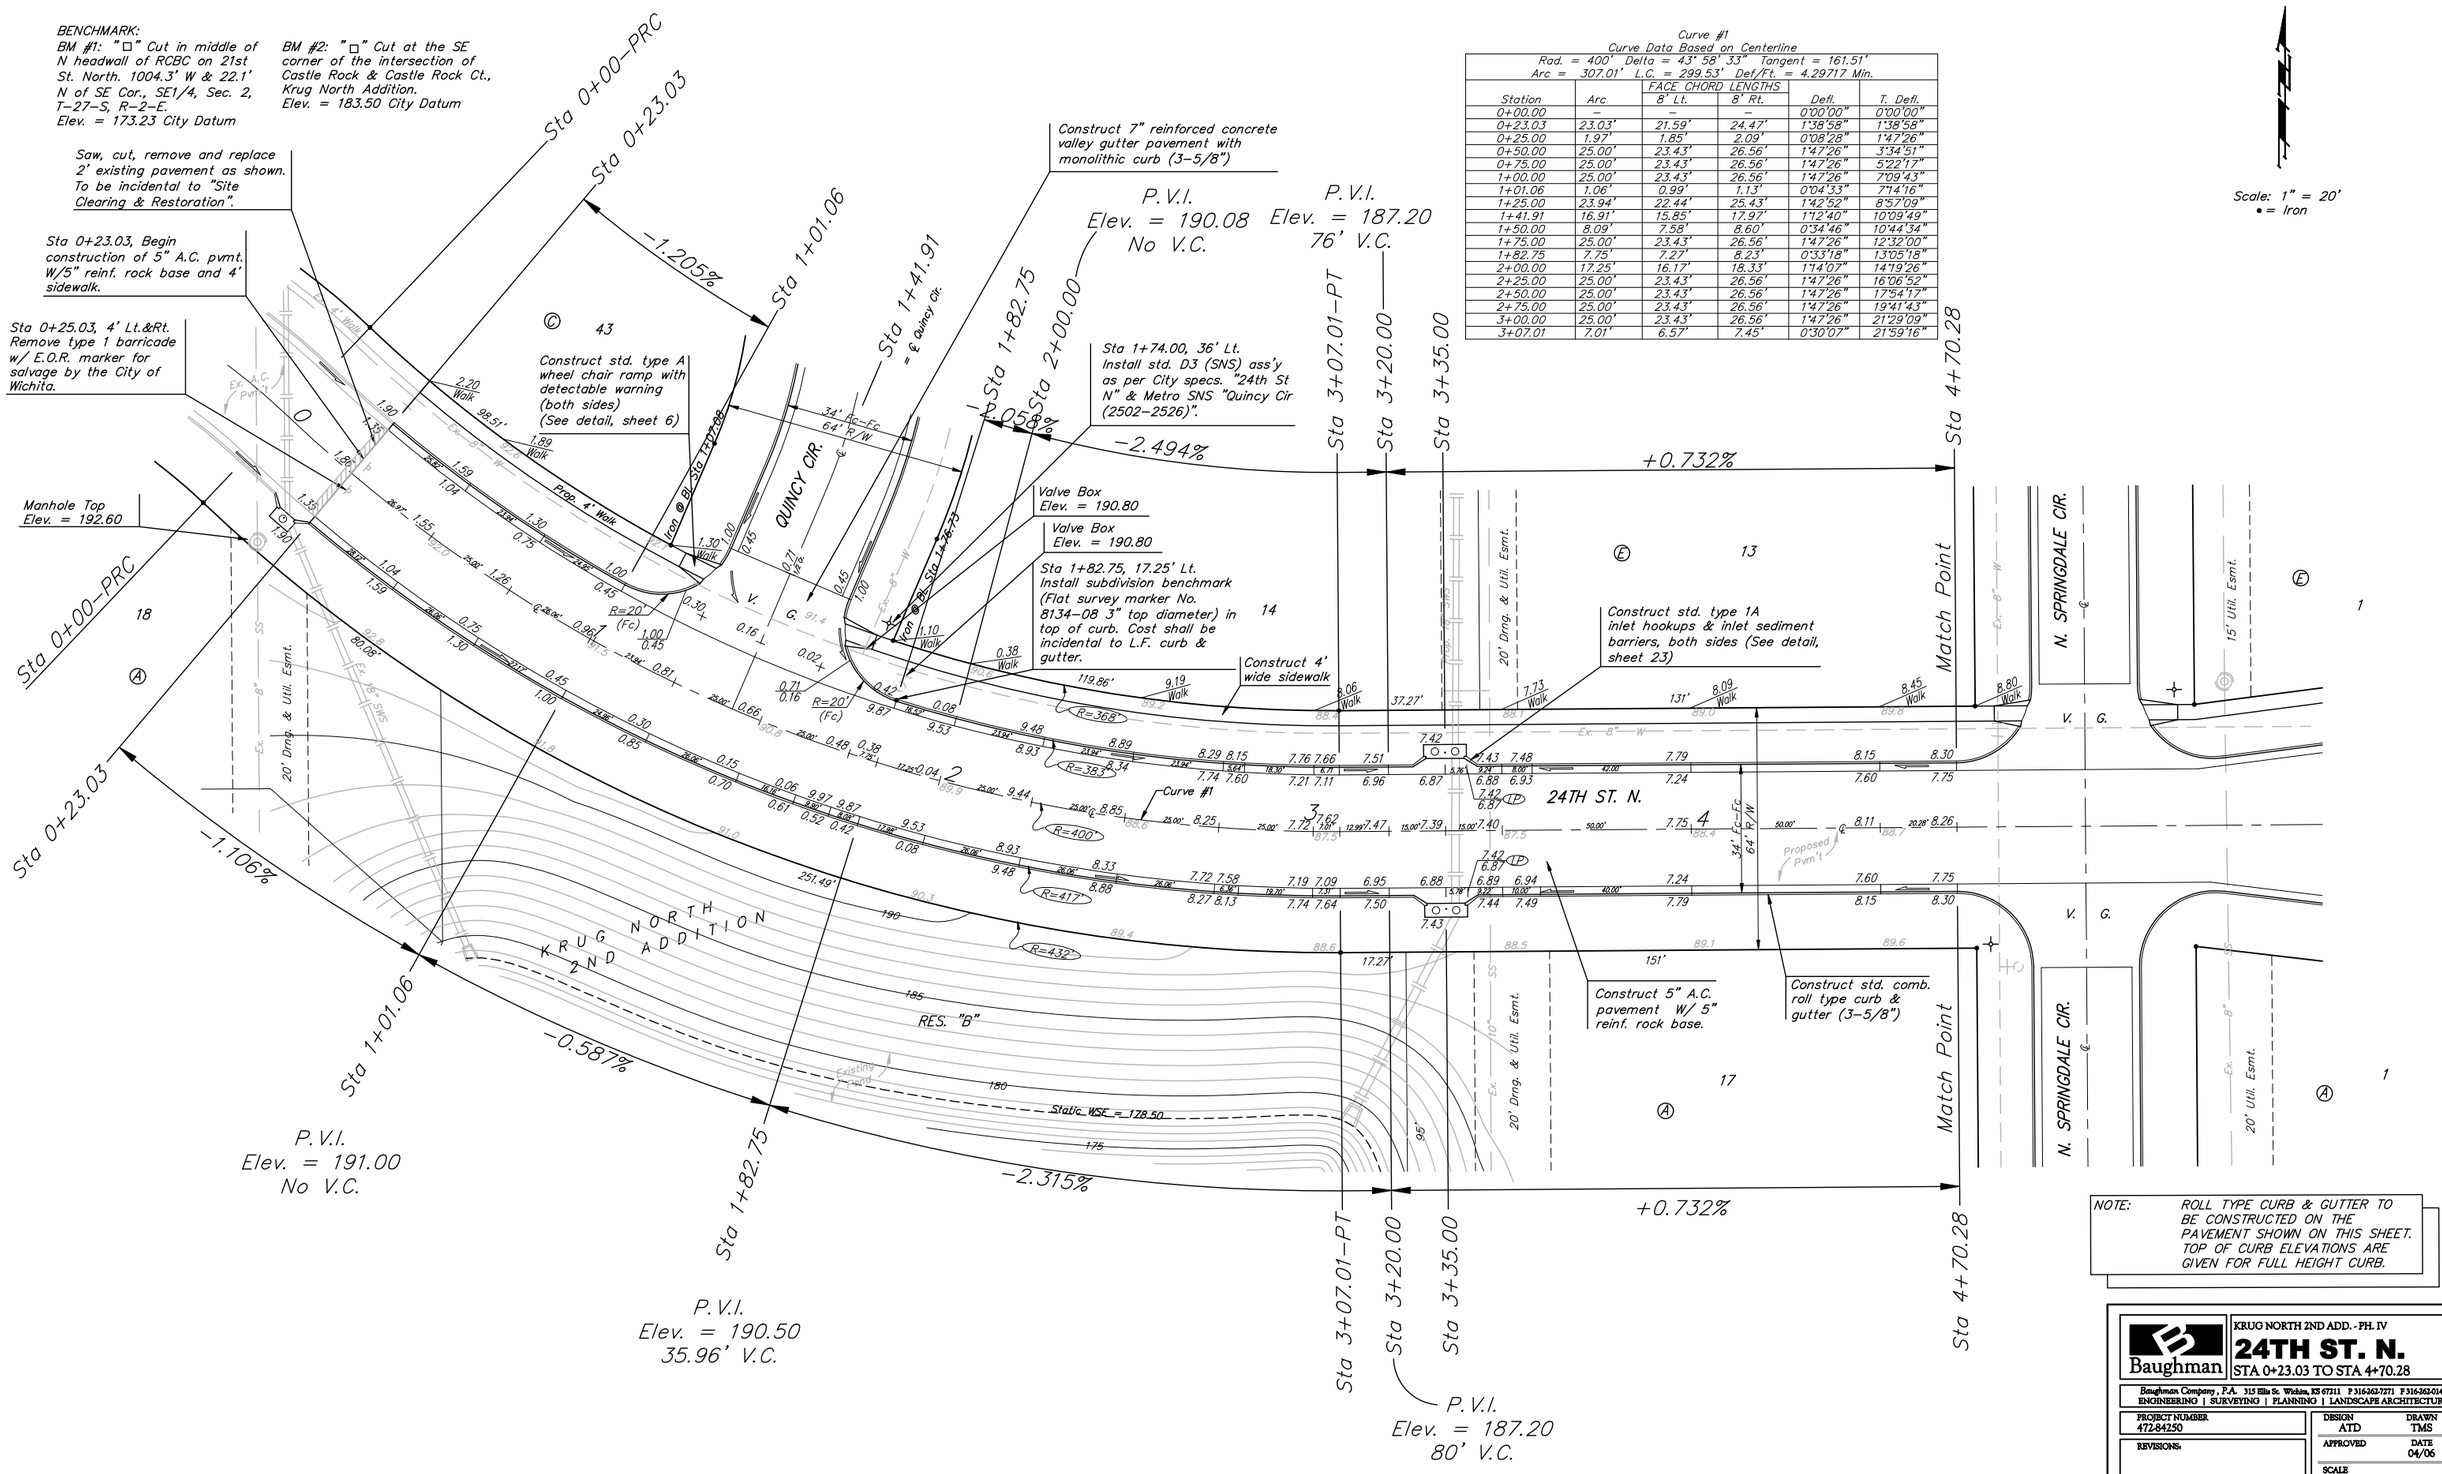

Baughman

KRUG NORTH 2ND ADD. - PH. IV

24TH ST. N.

STA 0+23.03 TO STA 4+70.28

Baughman Company, P.A. 315 Ellis St. Wichita, KS 67211 P 316.263.7271 F 316.263.0149
ENGINEERING | SURVEYING | PLANNING | LANDSCAPE ARCHITECTURE

PROJECT NUMBER 472-84250	DESIGN ATD / DRAWN TMS
REVISIONS:	APPROVED / DATE 04/06
	SCALE Noted
	SHEET 7 OF 35

KrugNorth2nd\PhaseIV\Str1 05-12-E449