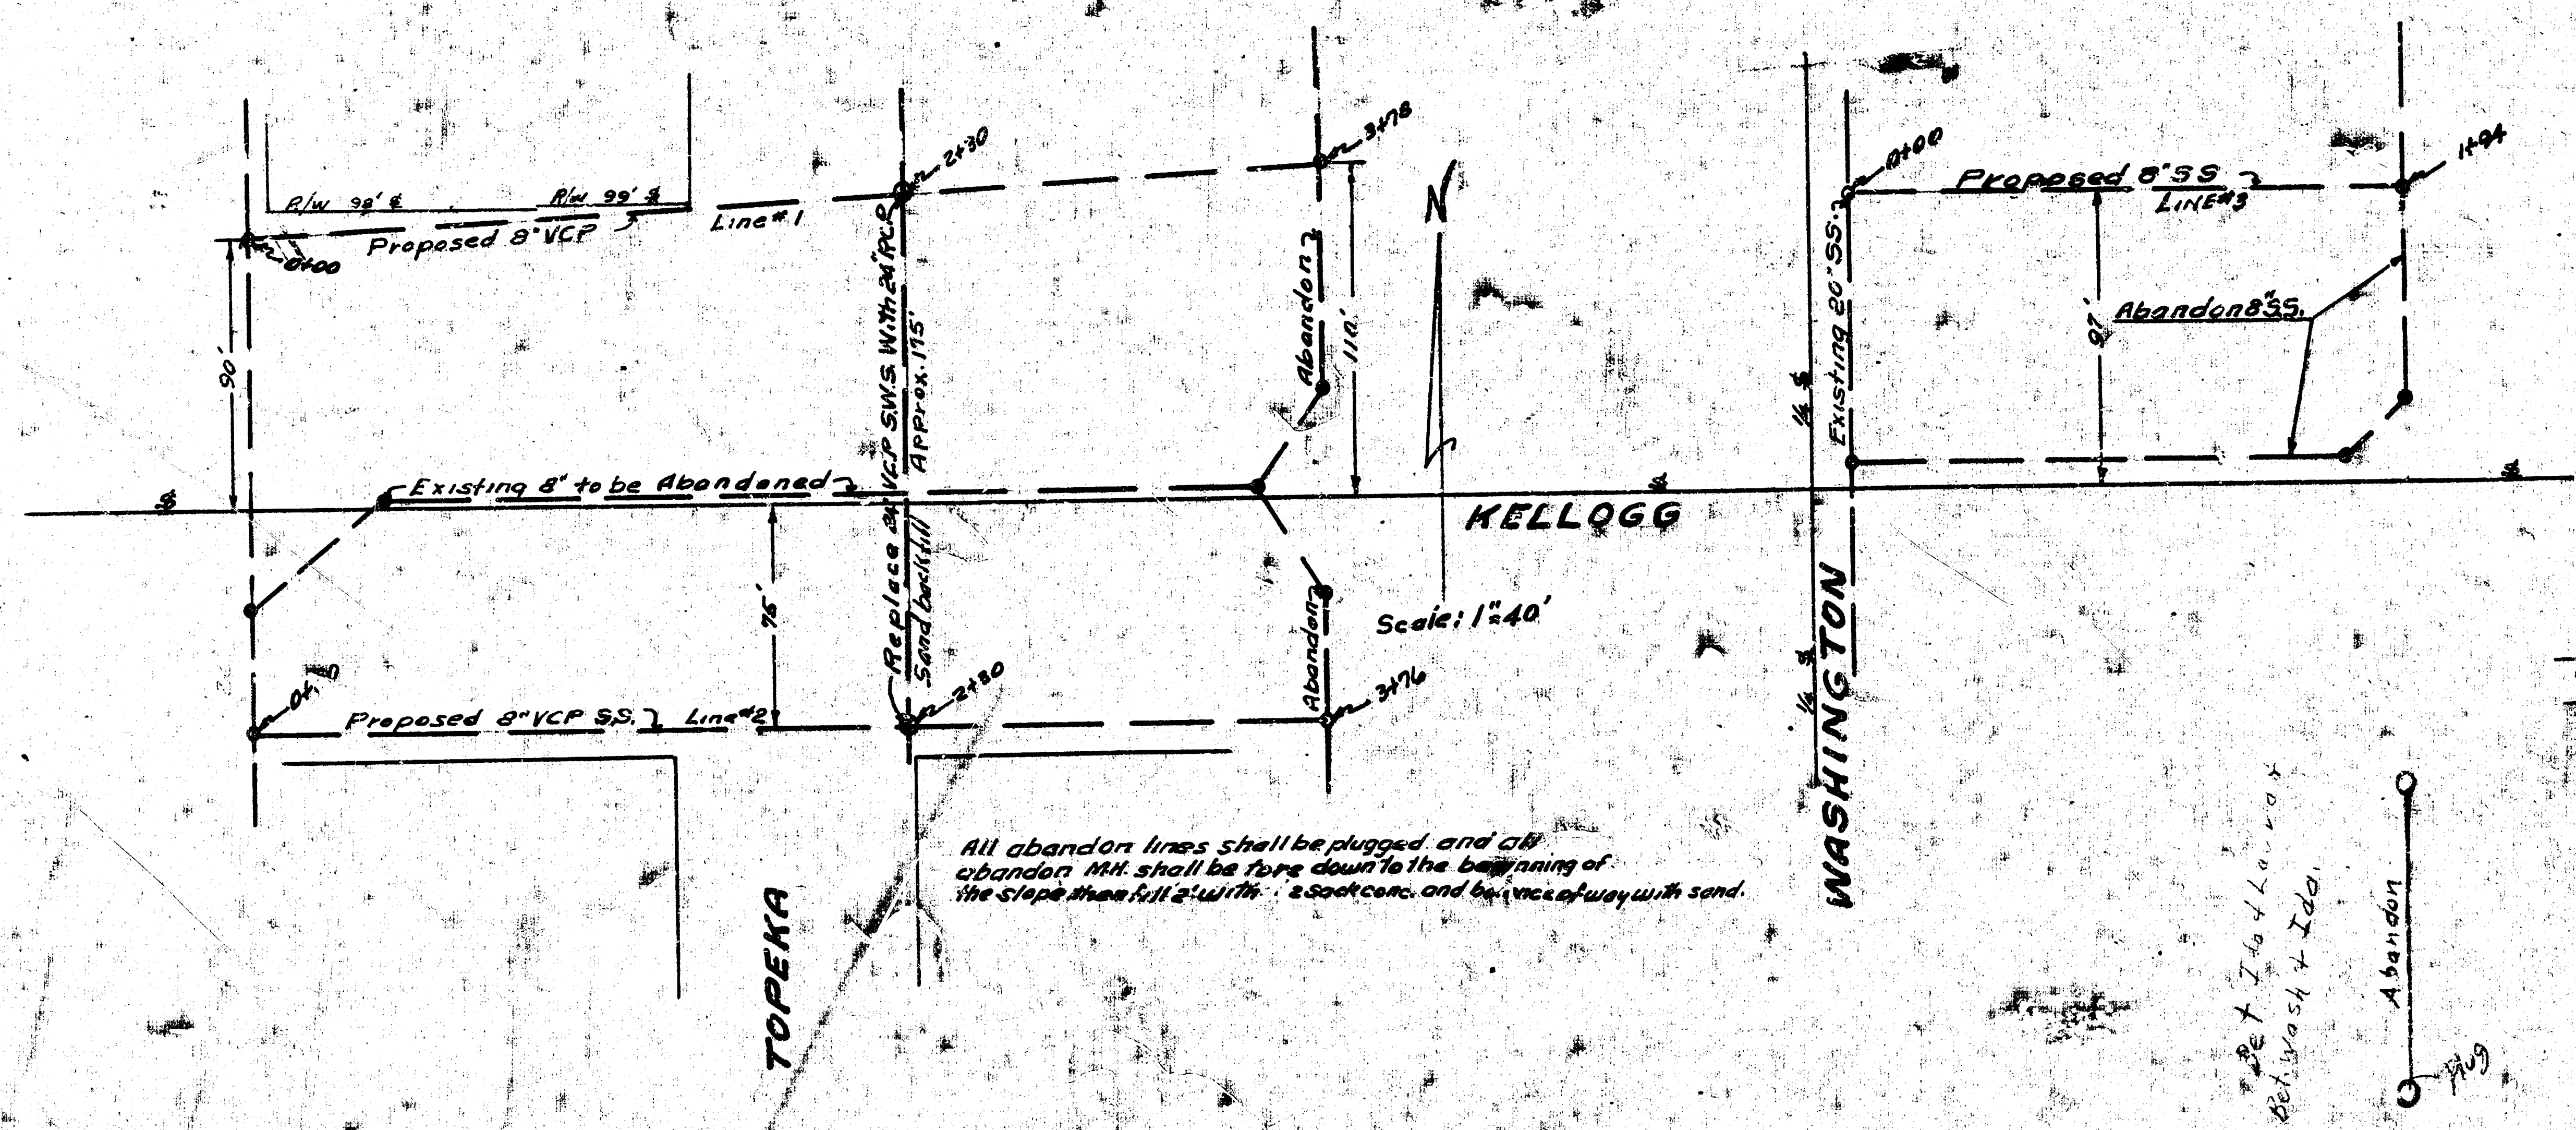

All abandon lines shall be plugged and all abandon M.H. shall be tore down to the beginning of the slope then fill 2' with 2 sack conc. and balance of way with sand.

Set Jt/Lawry
Bet. Wash & Ida.

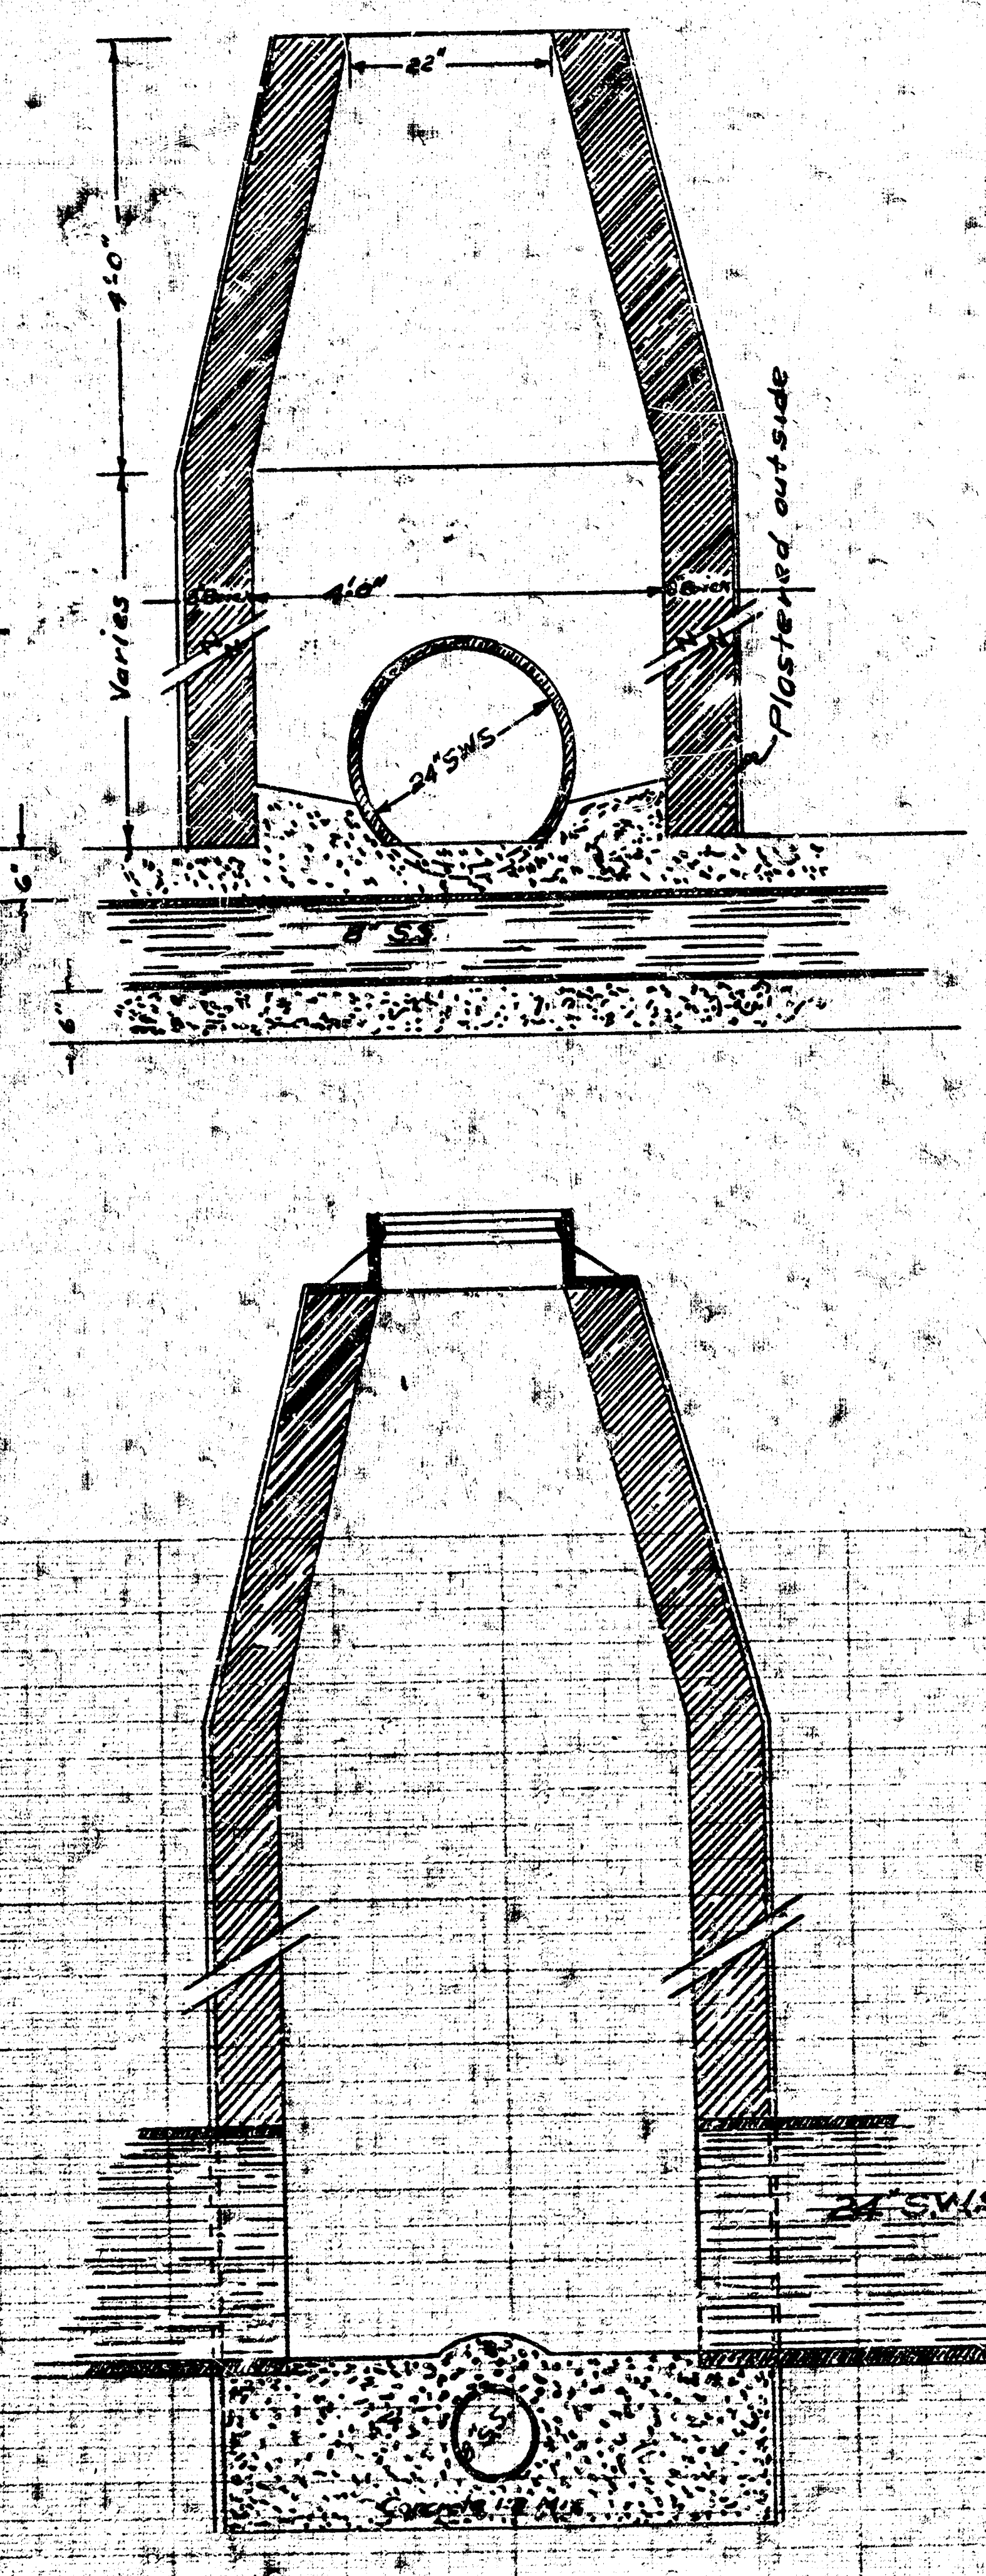

MANHOLE DETAILS
FOR
INTERSECTING STORM & SANITARY
SEWERS

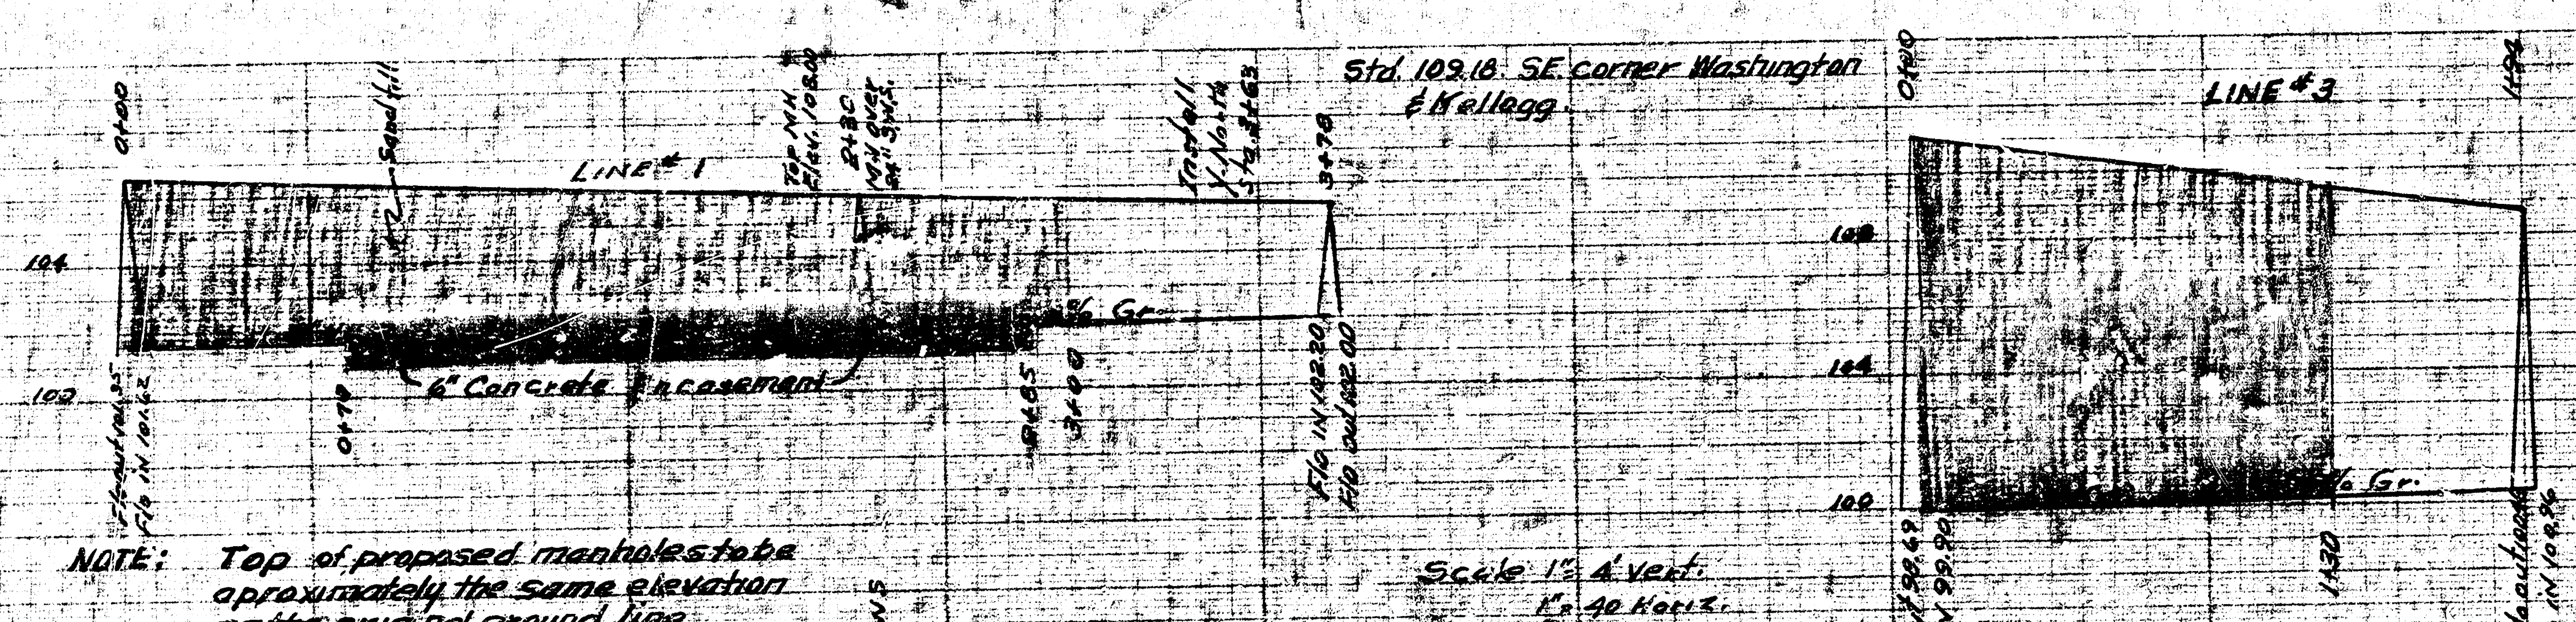

Scale 1" = 4' Vert.
1" = 40 Horiz.

NOTE: Top of proposed manholes to be aproximately the same elevation as the original ground line.

B.M. 105.62 Pin in thumble on ℄ of Emporia 35 No. of ℄ of Kellogg (2nd one No)

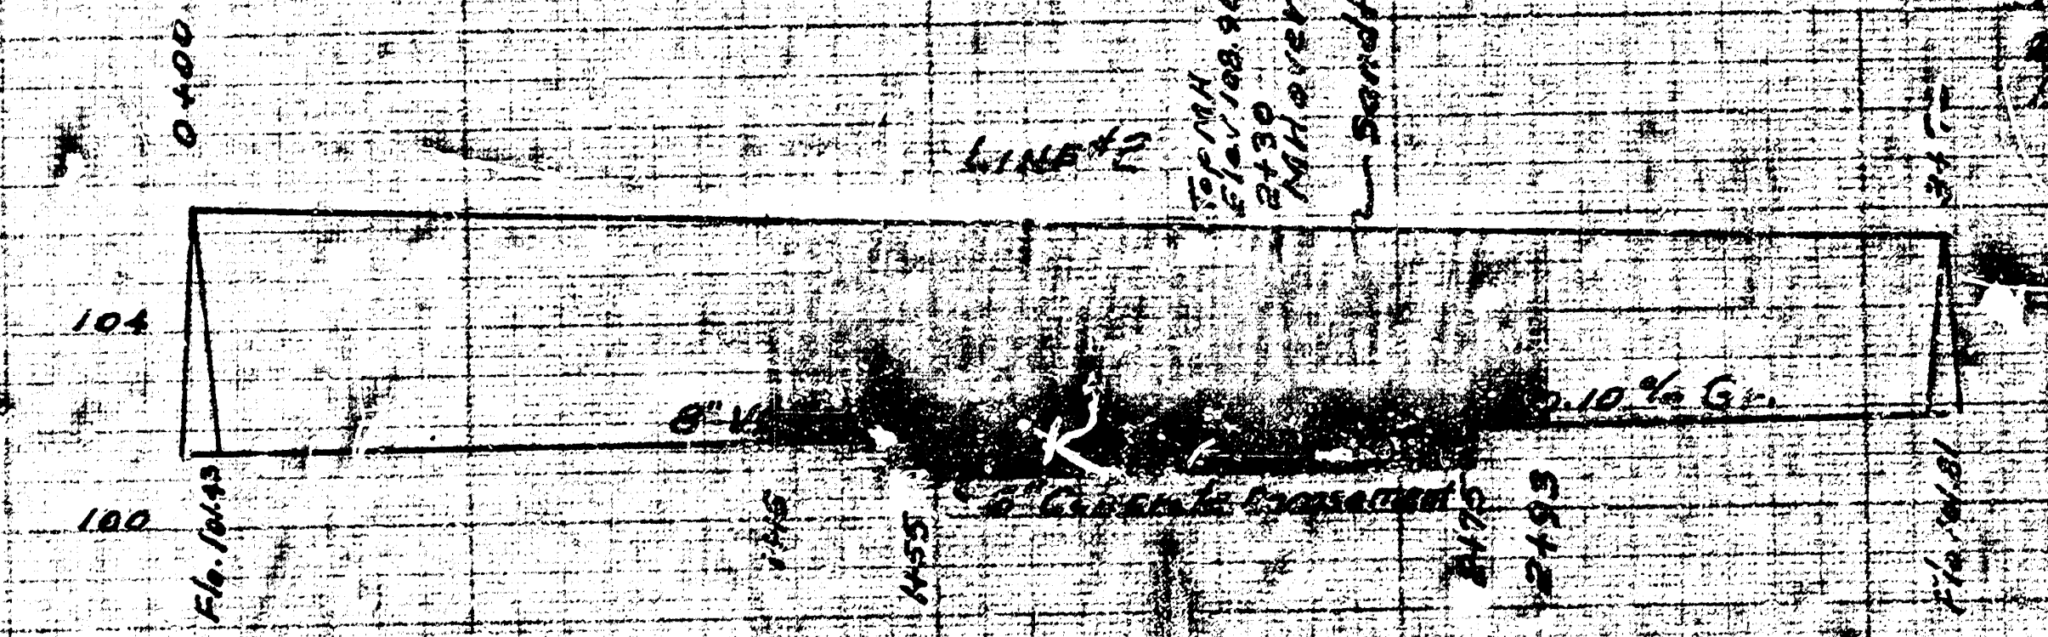

PROPOSED RELOCATION

OF SANITARY SEWER
IN CONJUNCTION WITH CONSTRUCTION
OF US HIGHWAY 54 ON KELLOGG
OFFICE OF CITY ENGINEER
WICHITA KANSAS
L.K.WHITE CITY ENGINEER

Date: 1-30-52
Drawn by: L.H.M.
Checked by