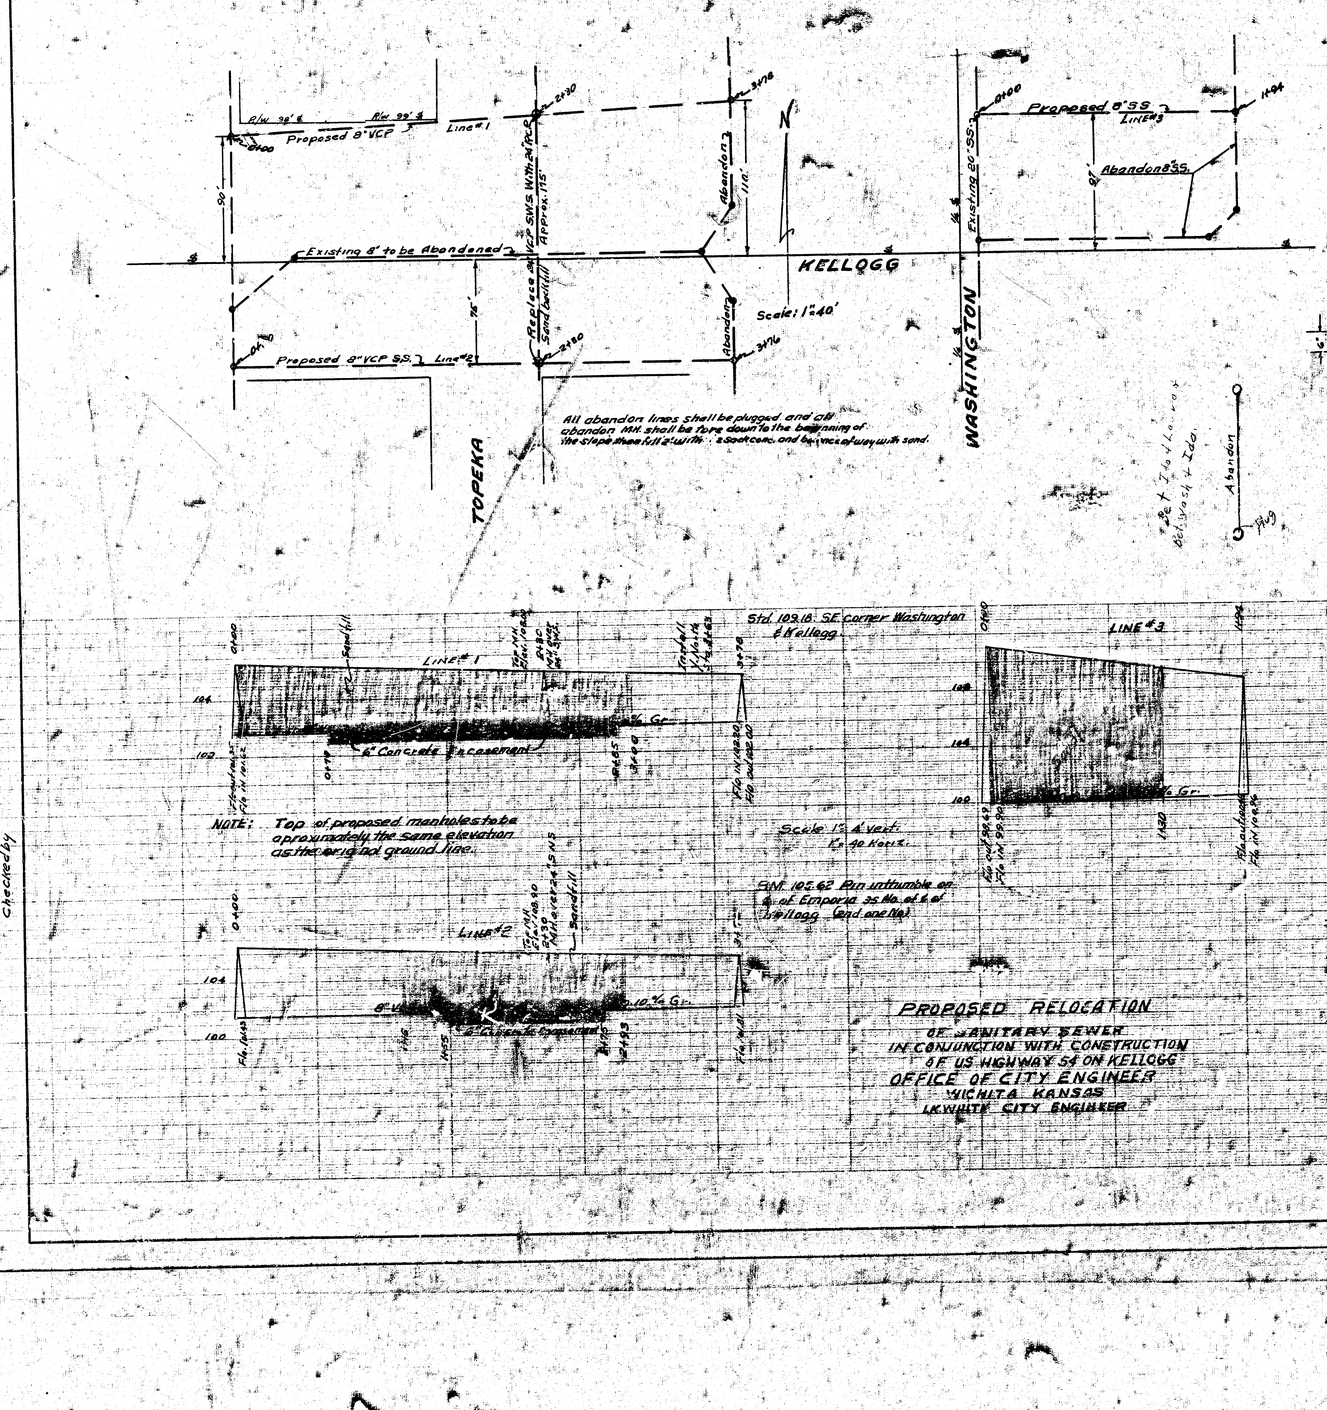
R/w 99'
R/w 99'
Proposed 8" VCP
Line #1
Existing 8" to be Abandoned
Proposed 8" VCP SS
Line #2
Replace with VCP SWS W/ Min. 24" Pipe Approx. 175'
Sand backfill
Abandon
110'
76'
Scale: 1"=40'
KELLOGG
WASHINGTON
Existing 20" SS
Proposed 8" SS
Line #3
Abandon 8" SS
All abandon lines shall be plugged and all abandon MH shall be torn down to the beginning of the slope then fill 2' with 1 sack conc. and balance of way with sand.
TOPEKA
Std. 103.18 SE corner Washington & Kellogg
Line #1
6" Concrete Encasement
Line #2
Line #3
NOTE: Top of proposed manholes to be approximately the same elevation as the original ground line.
Scale 1" Vert. 1" = 4 Horiz.
S.W. 105.62 Pin withumbo on S. of Emporia 35 No. of K-10 Highway (and one NW)
PROPOSED RELOCATION
OF SANITARY SEWER
IN CONJUNCTION WITH CONSTRUCTION
OF US HIGHWAY 54 ON KELLOGG
OFFICE OF CITY ENGINEER
WICHITA KANSAS
LEWIS CITY ENGINEER
Varies
Plastered outside
24" SWS
8" SS
MANHOLE DETAILS
FOR
INTERSECTING STORM & SANITARY
SEWERS
Date:
Drawn by
Checked by
1-30-52
L.H.M.