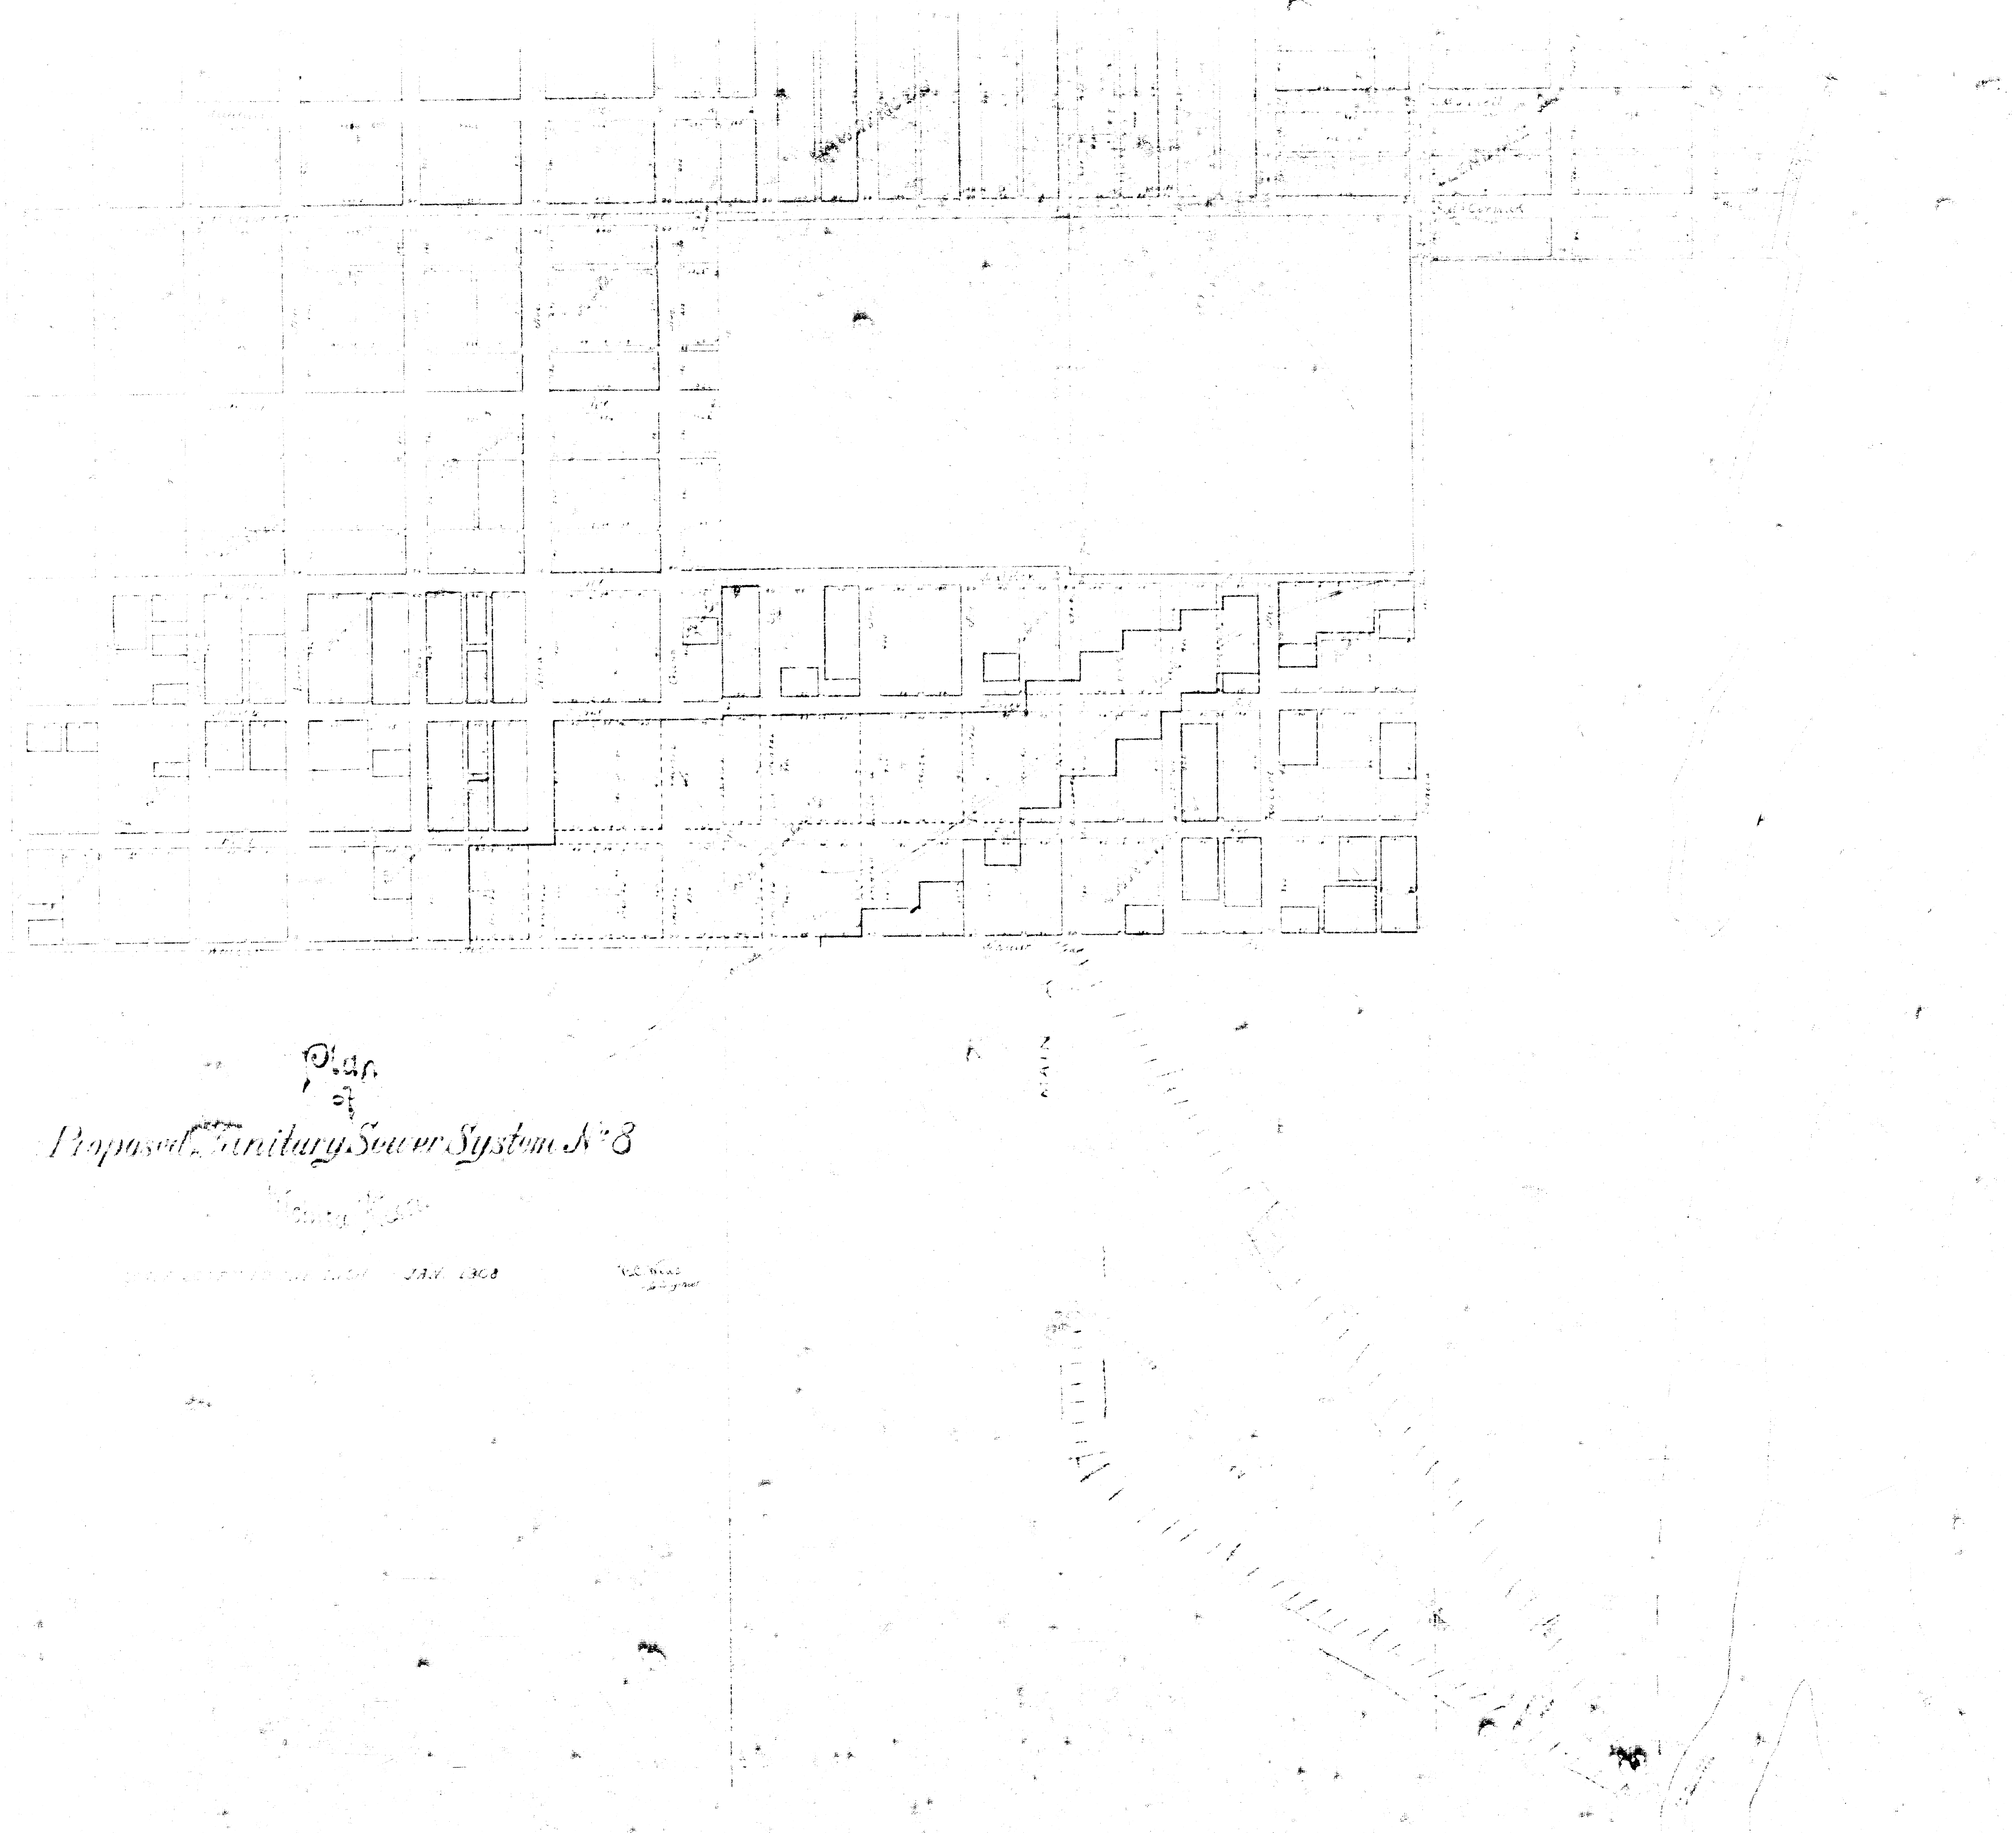
Plan
of
Proposed Sanitary Sewer System No 8
JAN 1908

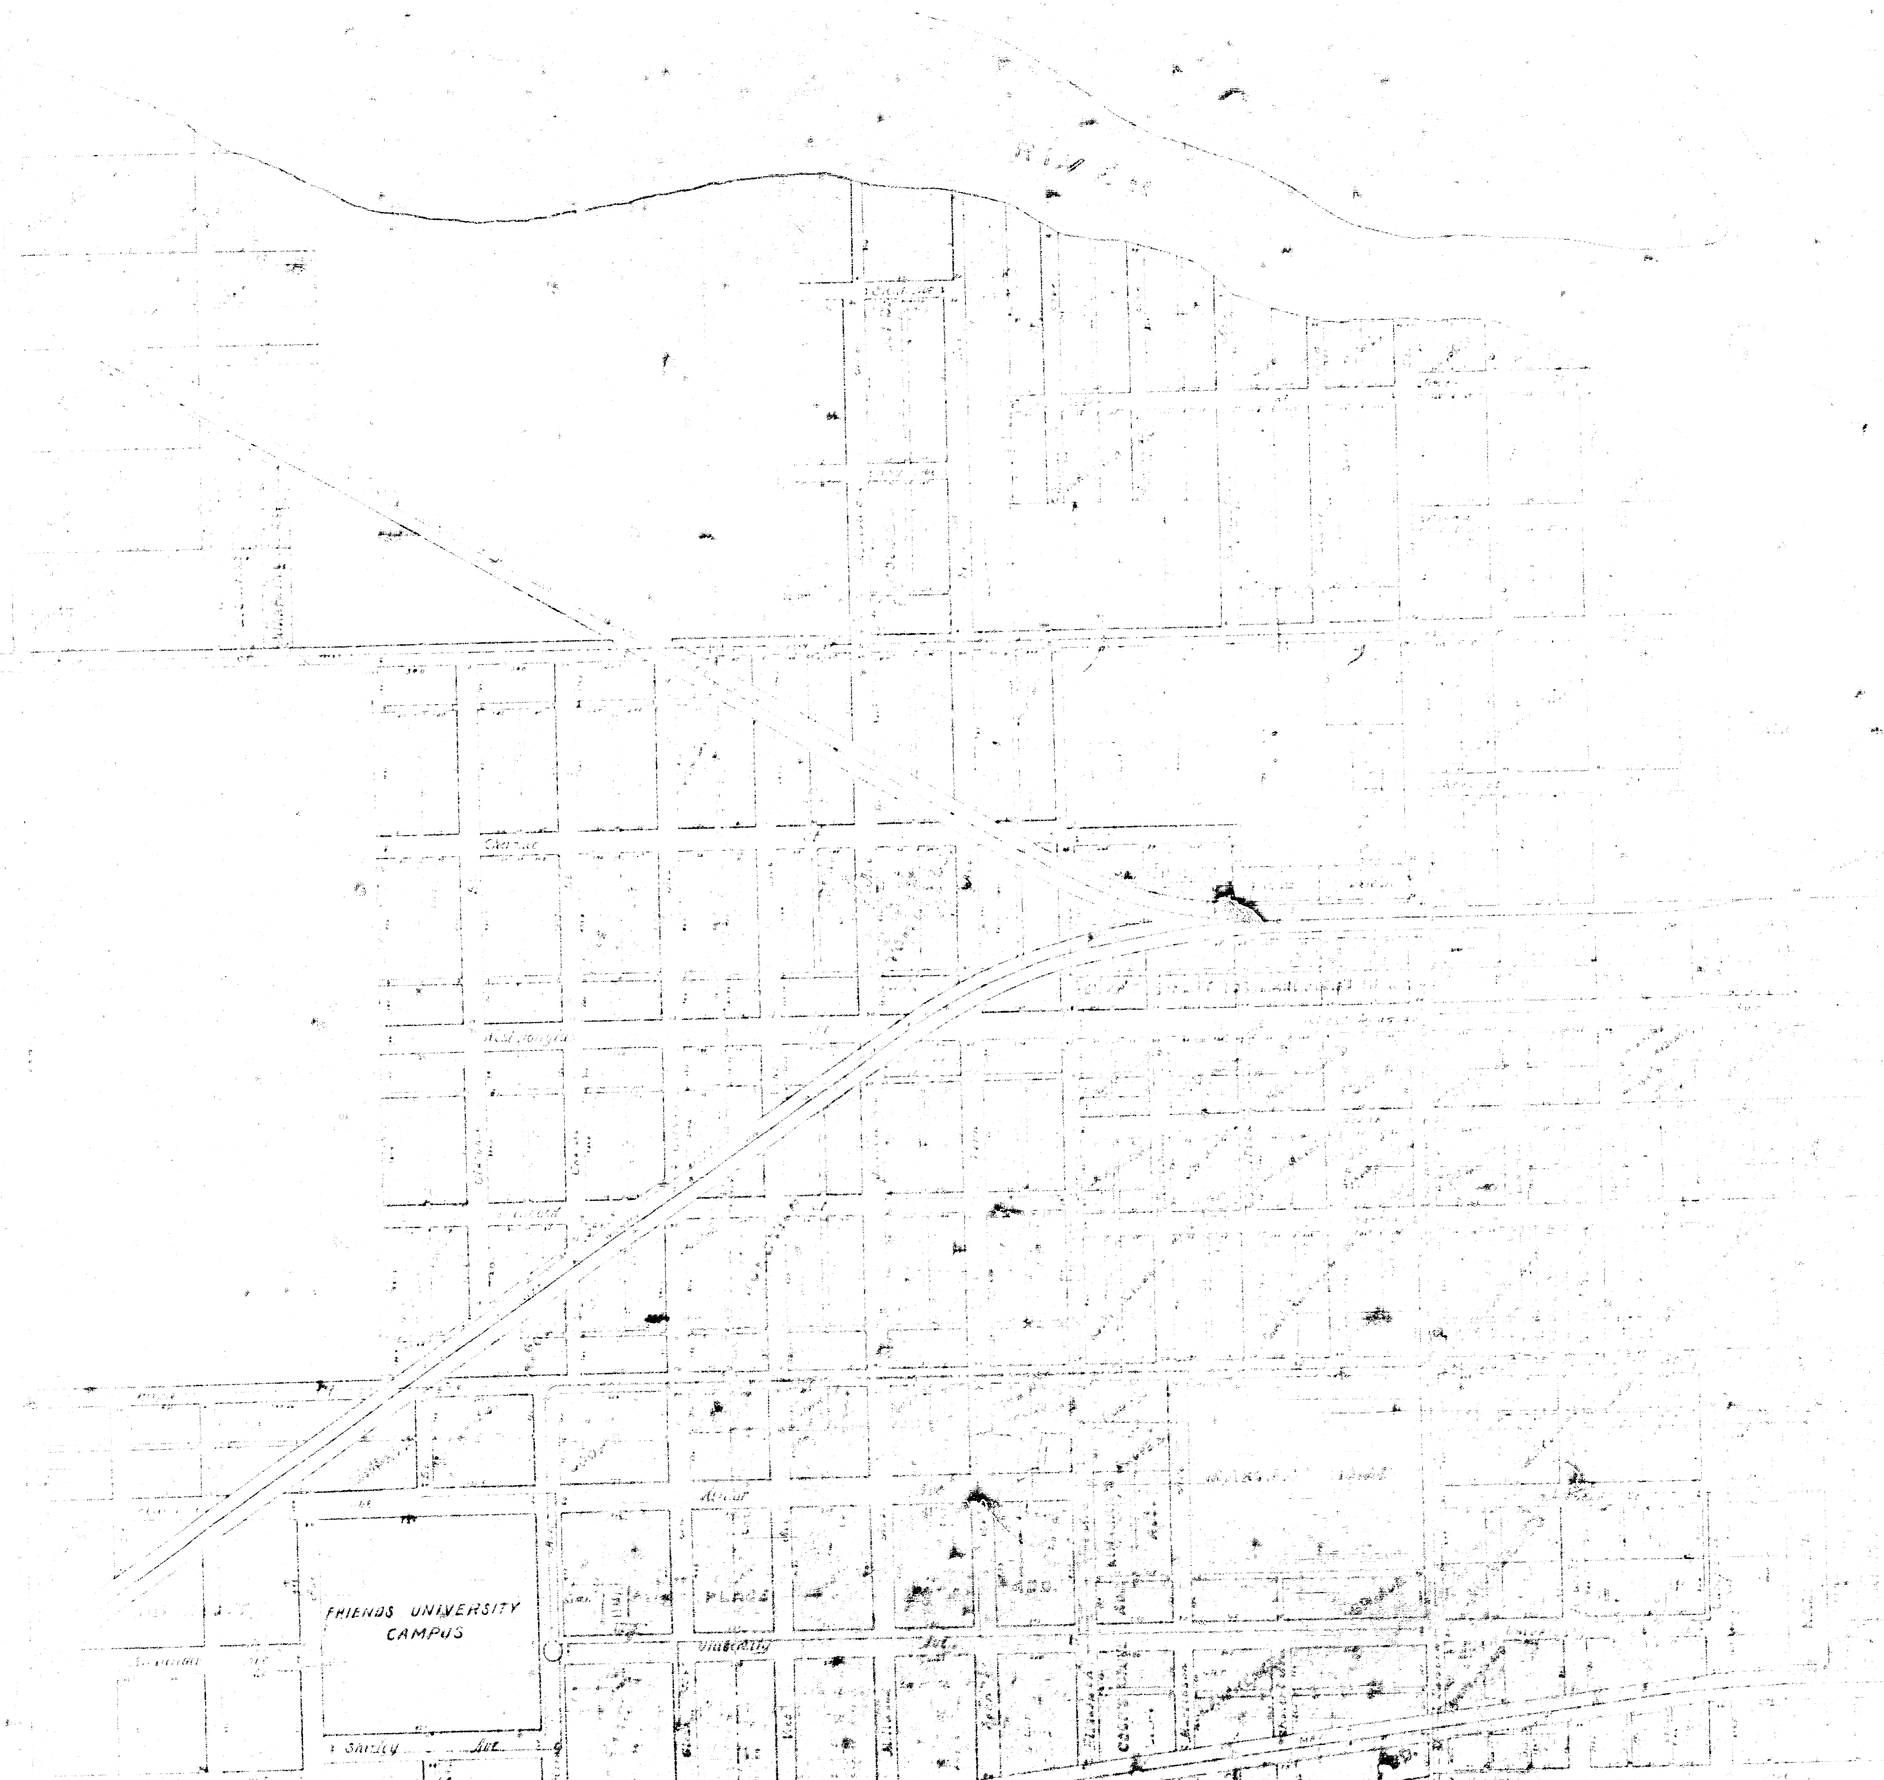
FRIENDS UNIVERSITY
CAMPUS
University
Ave.
Sandy
Ave.