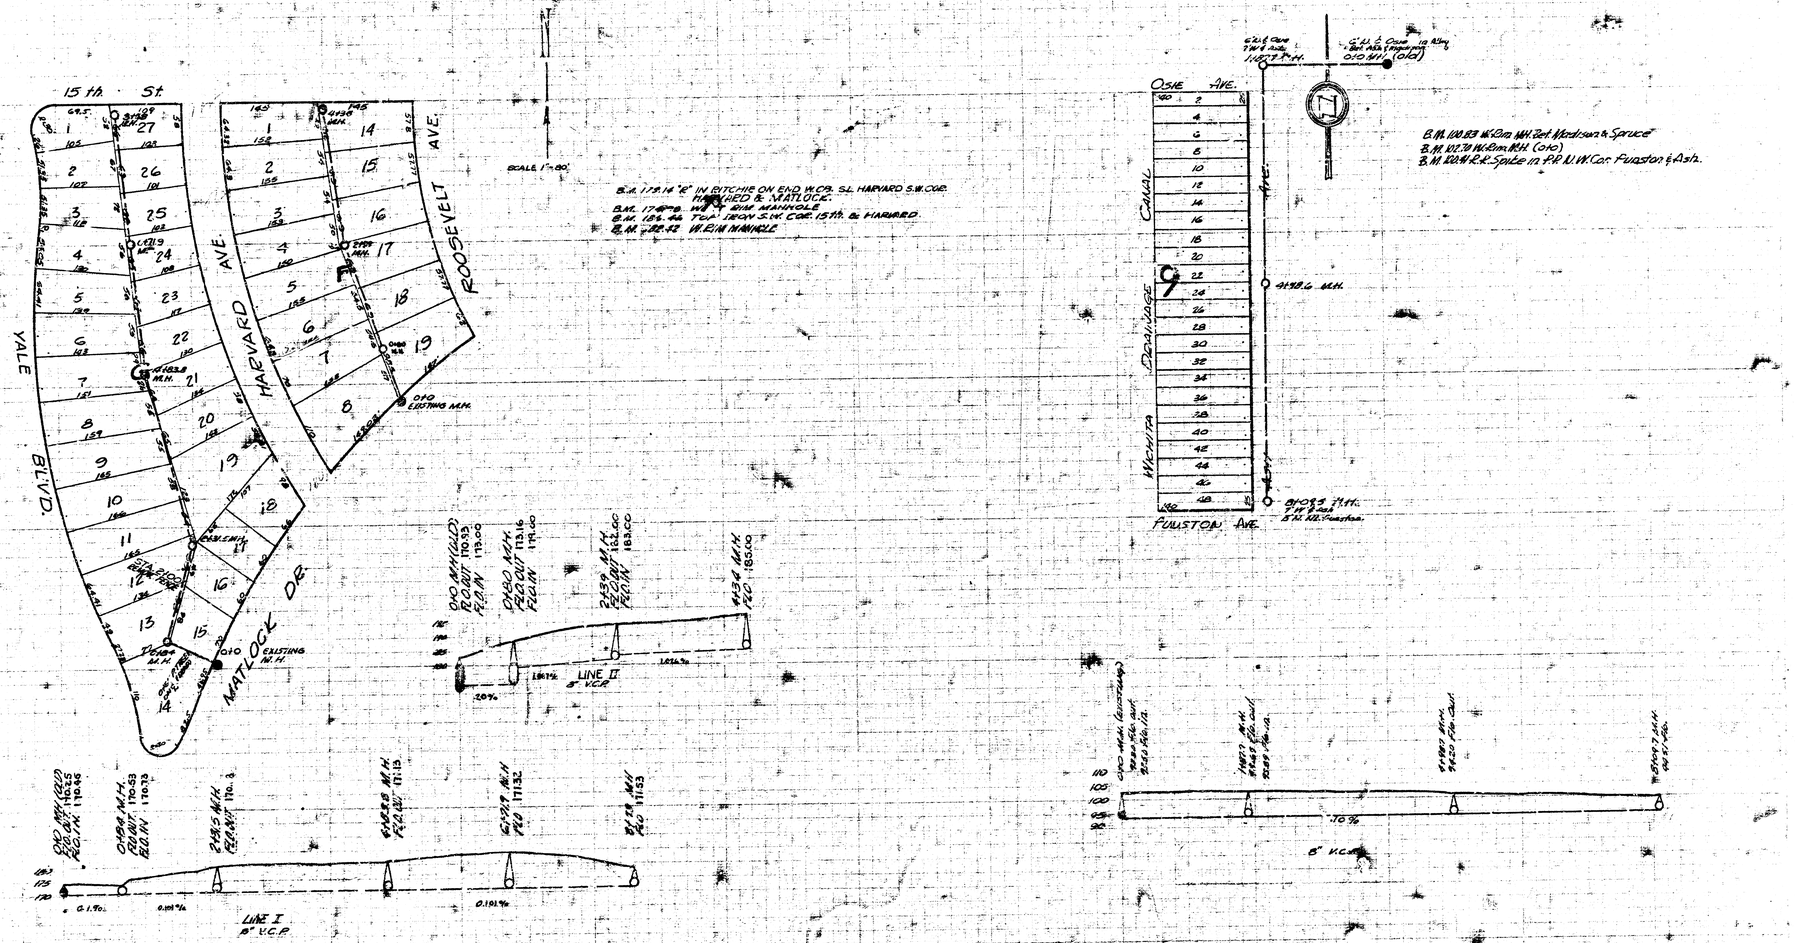
15 th. St.
YALE AVE.
HARVARD AVE.
ROOSEVELT AVE.
MATLOCK DR.
OSIE AVE.
WICHITA DRAINAGE CANAL
FULLSTON AVE.
SCALE 1"=80'
B.M. 1.75 N "E" IN PITCHIE ON END W.OB. S.L. HARVARD S.W. COR. HARVARD & MATLOCK.
B.M. 1.74 ±0.8 W.O. & RIM MANHOLE
B.M. 1.85 ±0.4 TOP 1 BOLT S.W. COR. 15th. & HARVARD.
B.M. 1.82 ±0.2 W.R.IM MANHOLE
B.M. 100.83 W.O.IM. MH. Ret. Madison & Spruce
B.M. 101.70 W.O.IM. MH. (OLD)
B.M. 102.14 R.R. Spike in P.P. N.W. Cor. Fulston & Osie.
LINE I
8" V.C.P.
LINE II
8" V.C.P.
8" V.C.P.
L.A.T. 1, DIST. E, SS #12
L.A.T. 4, DIST. A.S. SS #12
L.A.T. 1, DIST. E, SS #12
CITY of WICHITA, KANSAS
L.E. WATTS CITY ENGINEER
BOOK 1822 PAGE NO. C.F.-88

e 1113 (8)