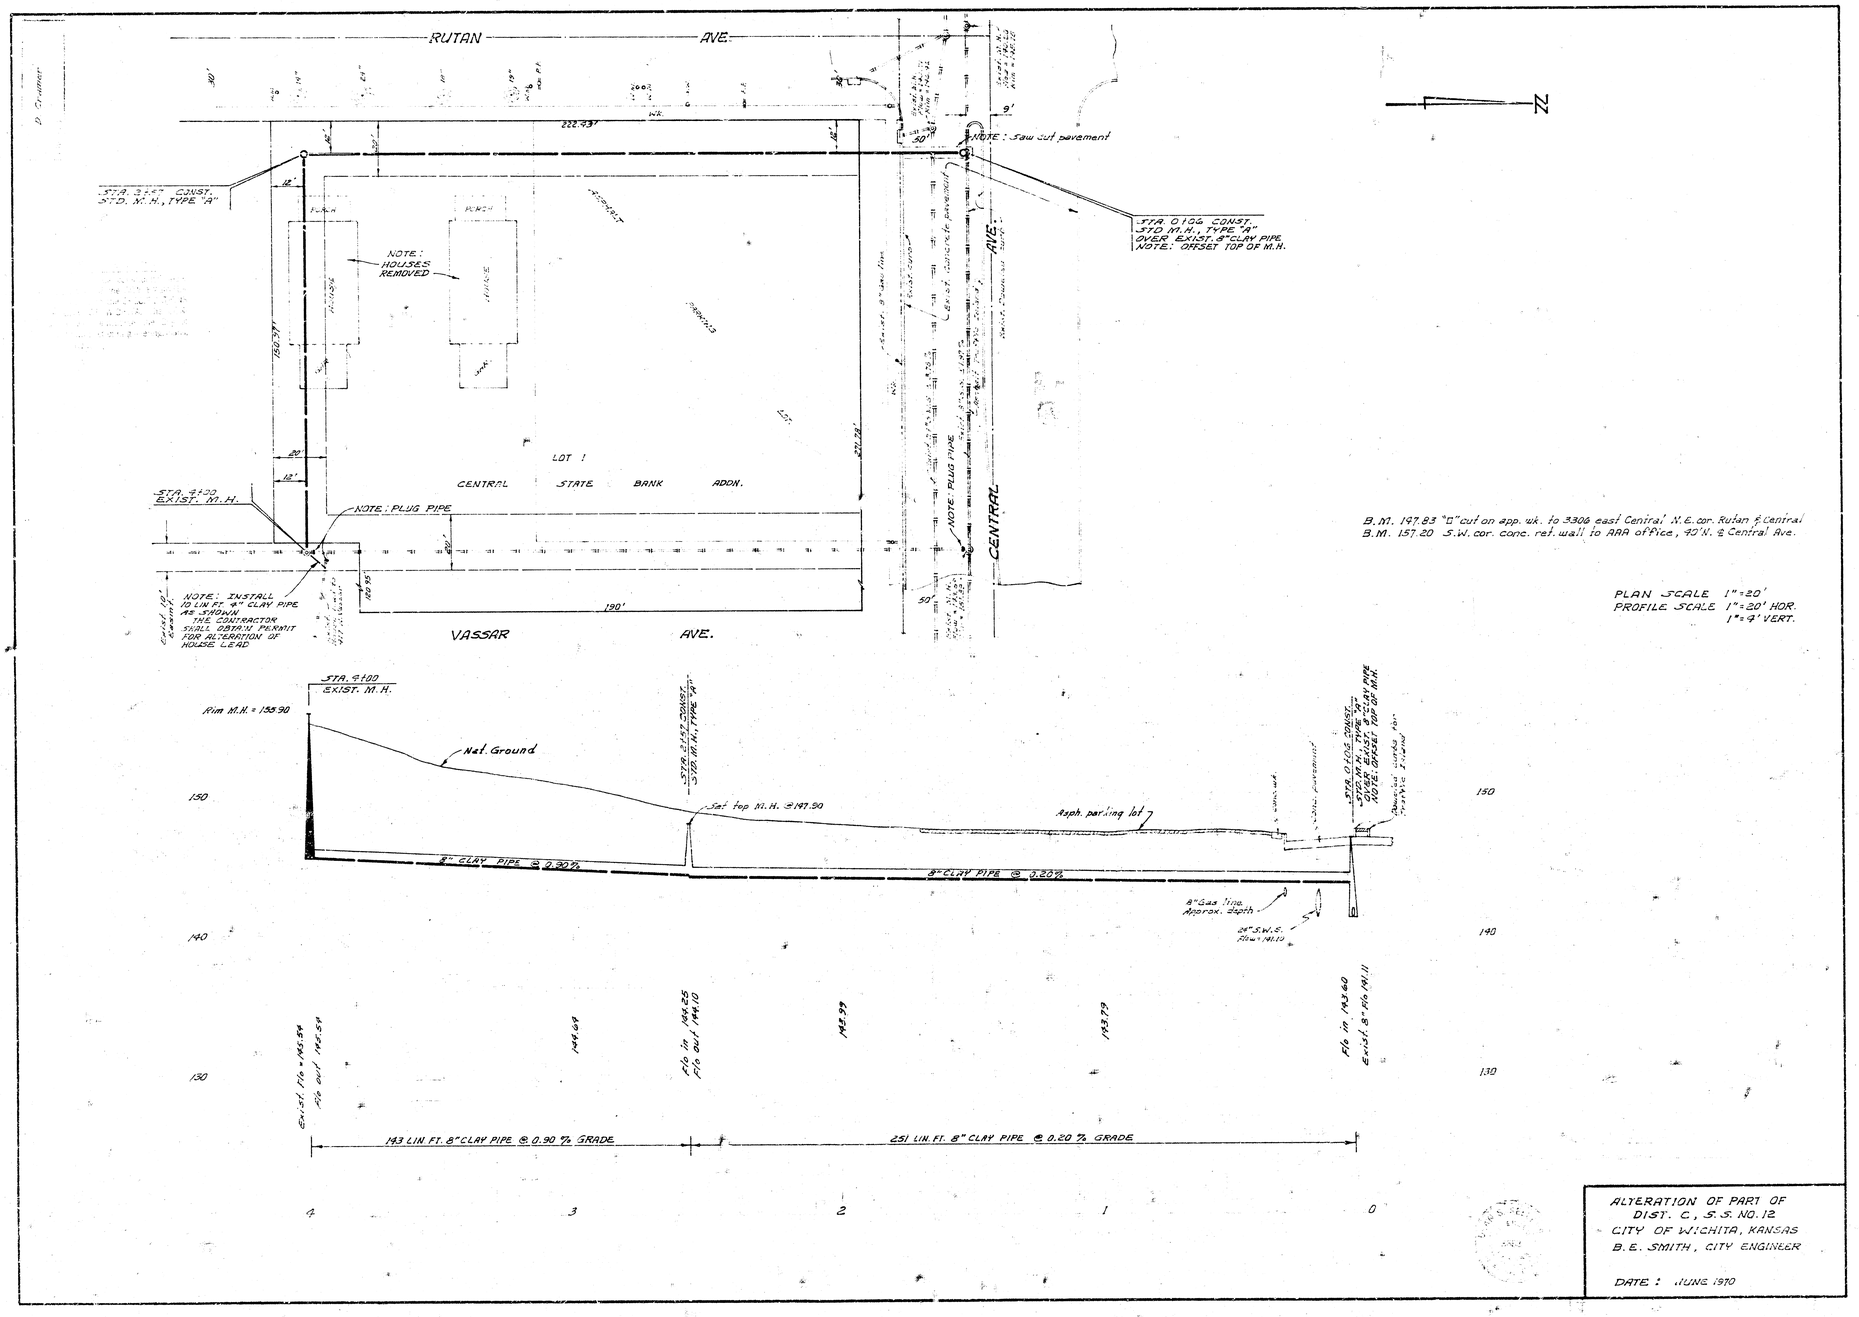

ALTERATION OF PART OF
DIST. C, S.S. NO. 12
CITY OF WICHITA, KANSAS
B.E. SMITH, CITY ENGINEER

DATE: JUNE 1970