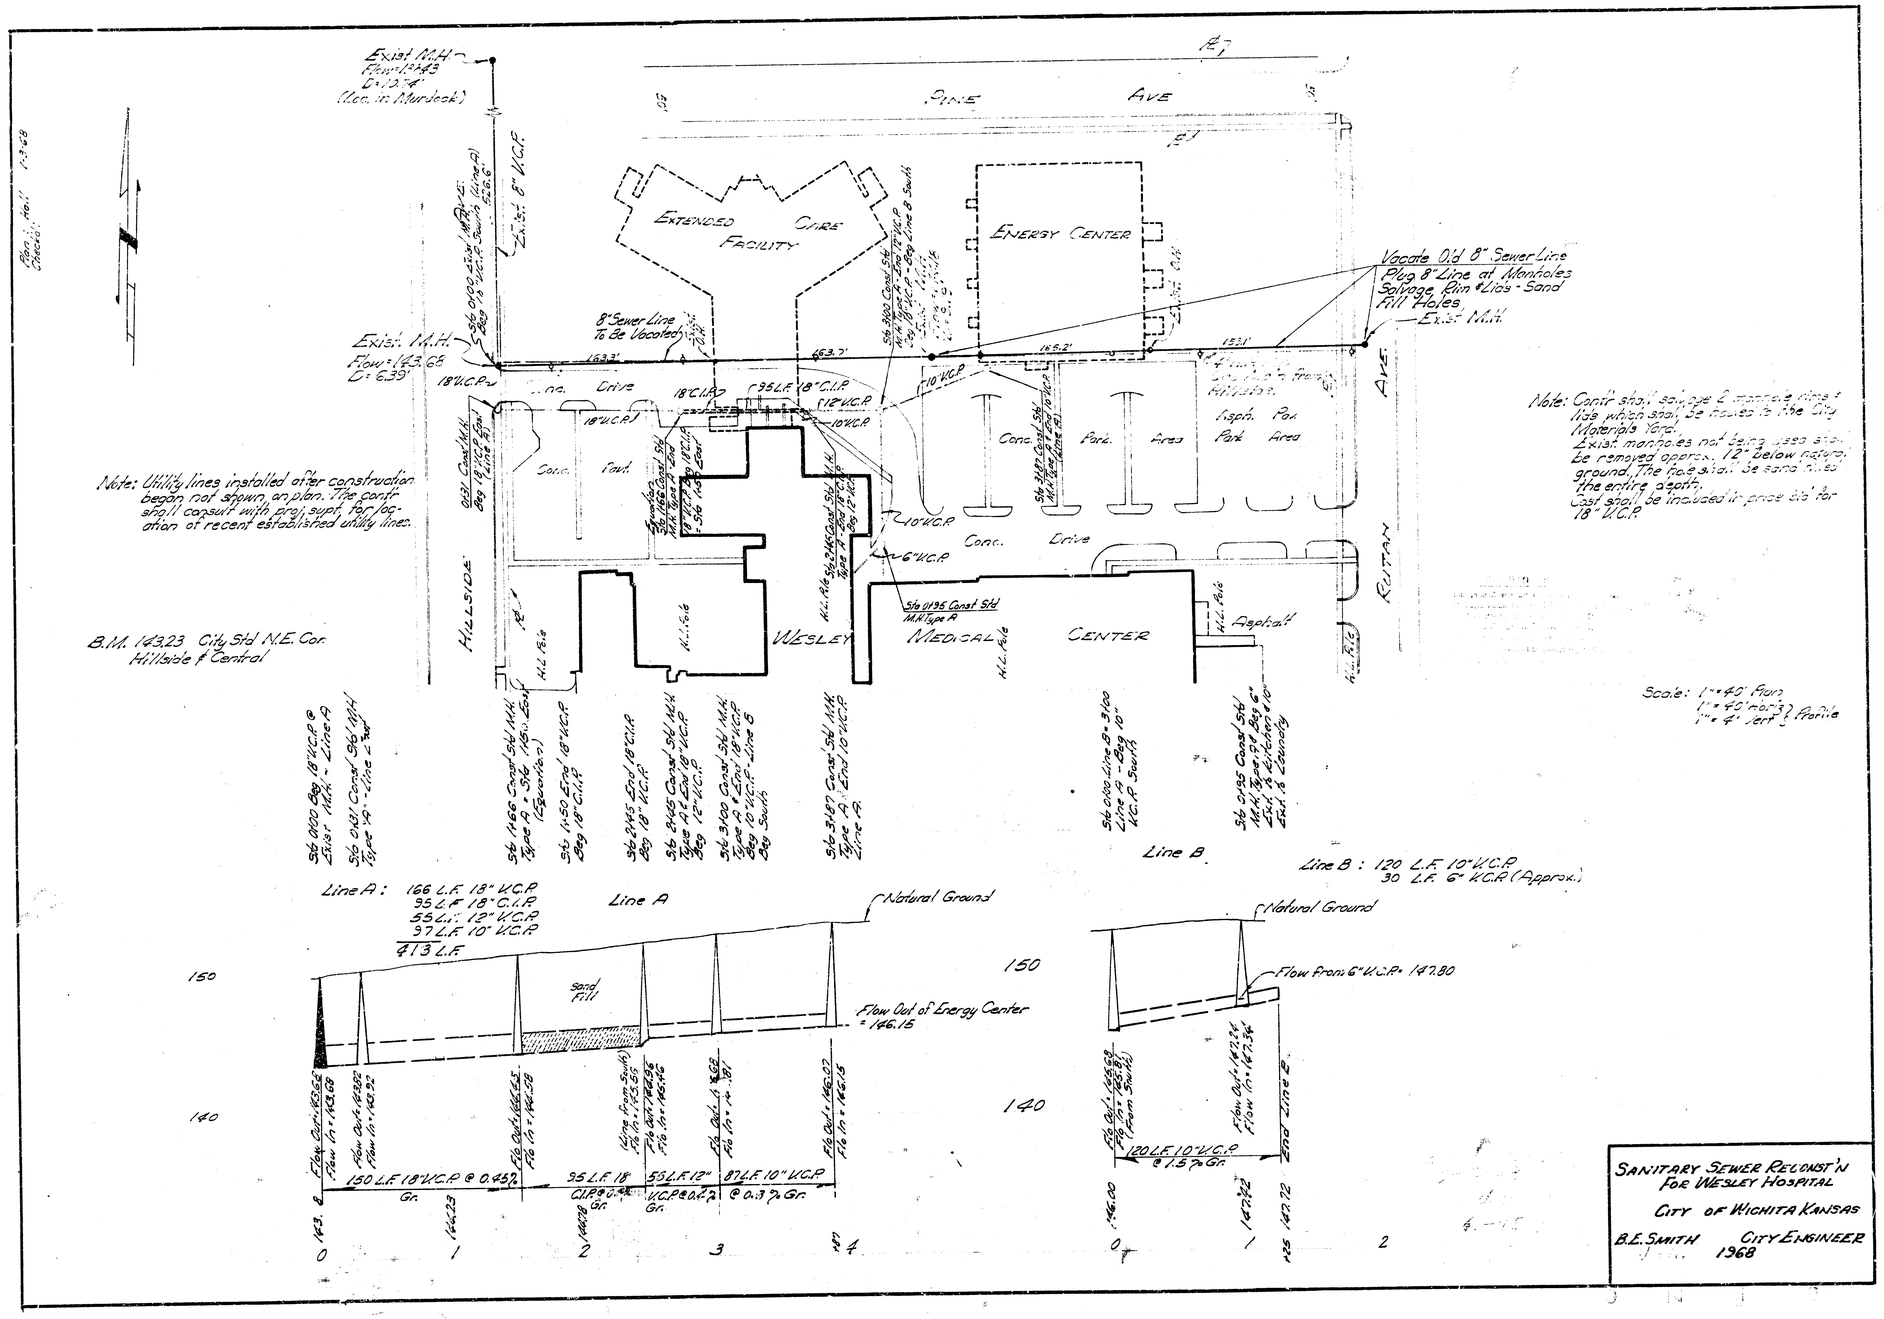

SANITARY SEWER RECONST'N FOR WESLEY HOSPITAL

CITY OF WICHITA KANSAS

B.E. SMITH CITY ENGINEER 1968