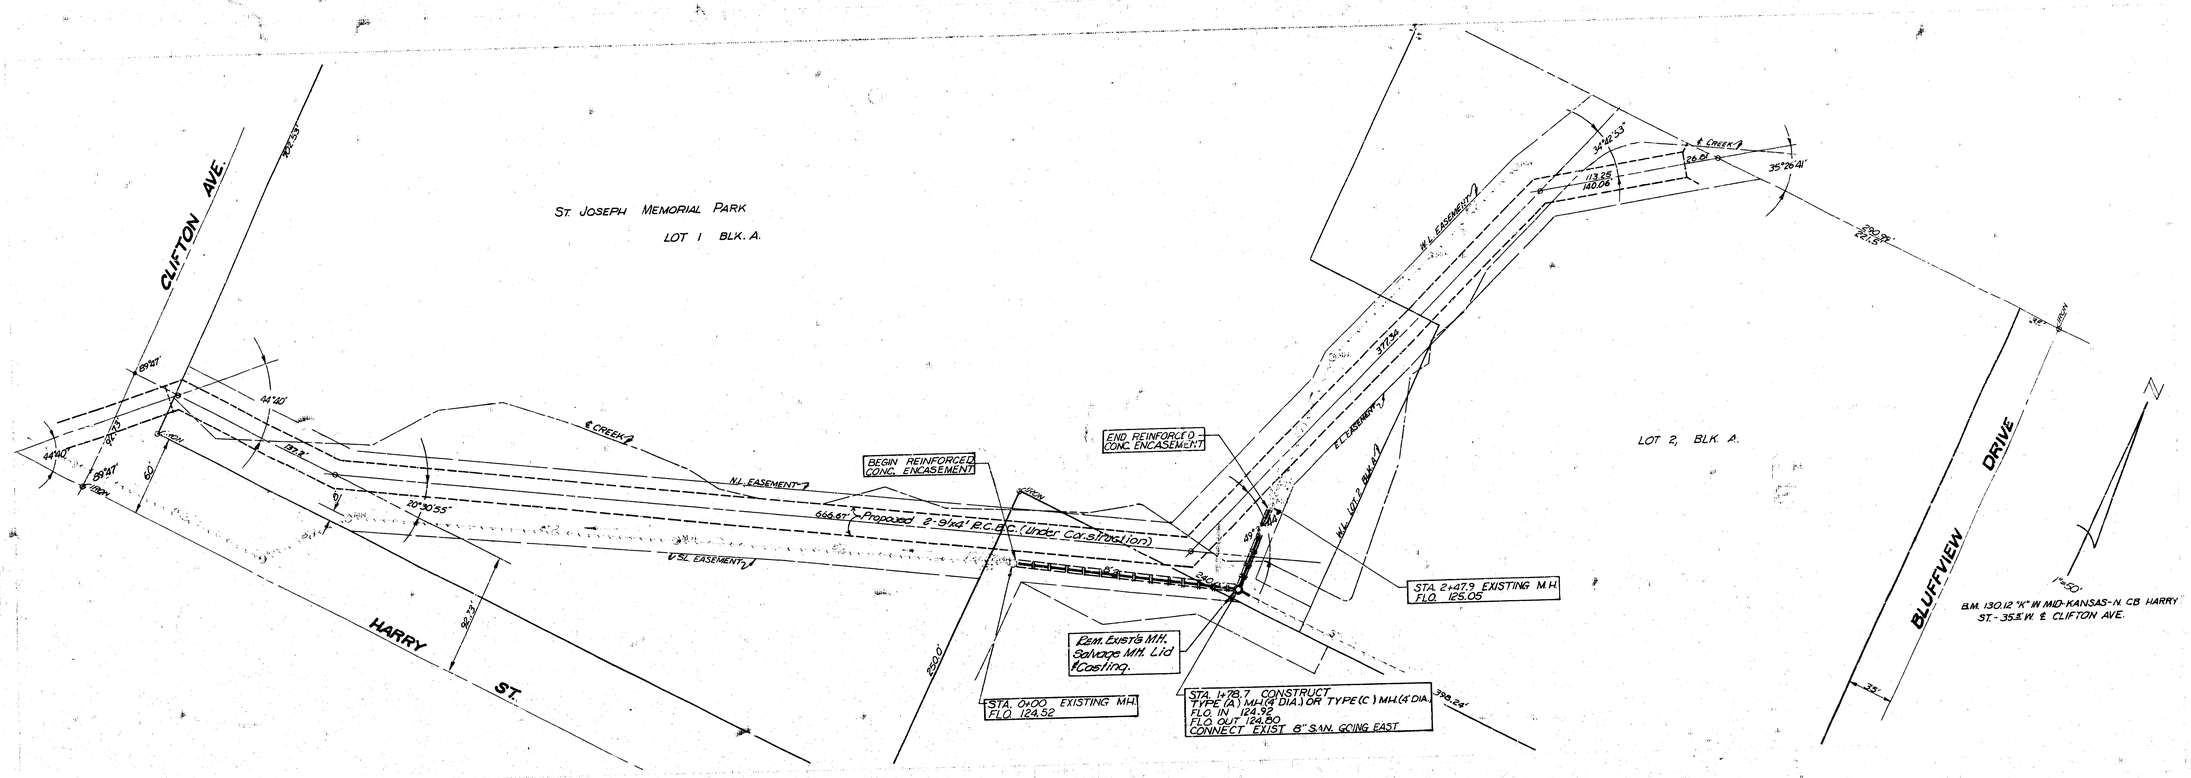

PROFILE SCALE: VERTICAL 1" = 5'
HORIZONTAL 1" = 20'

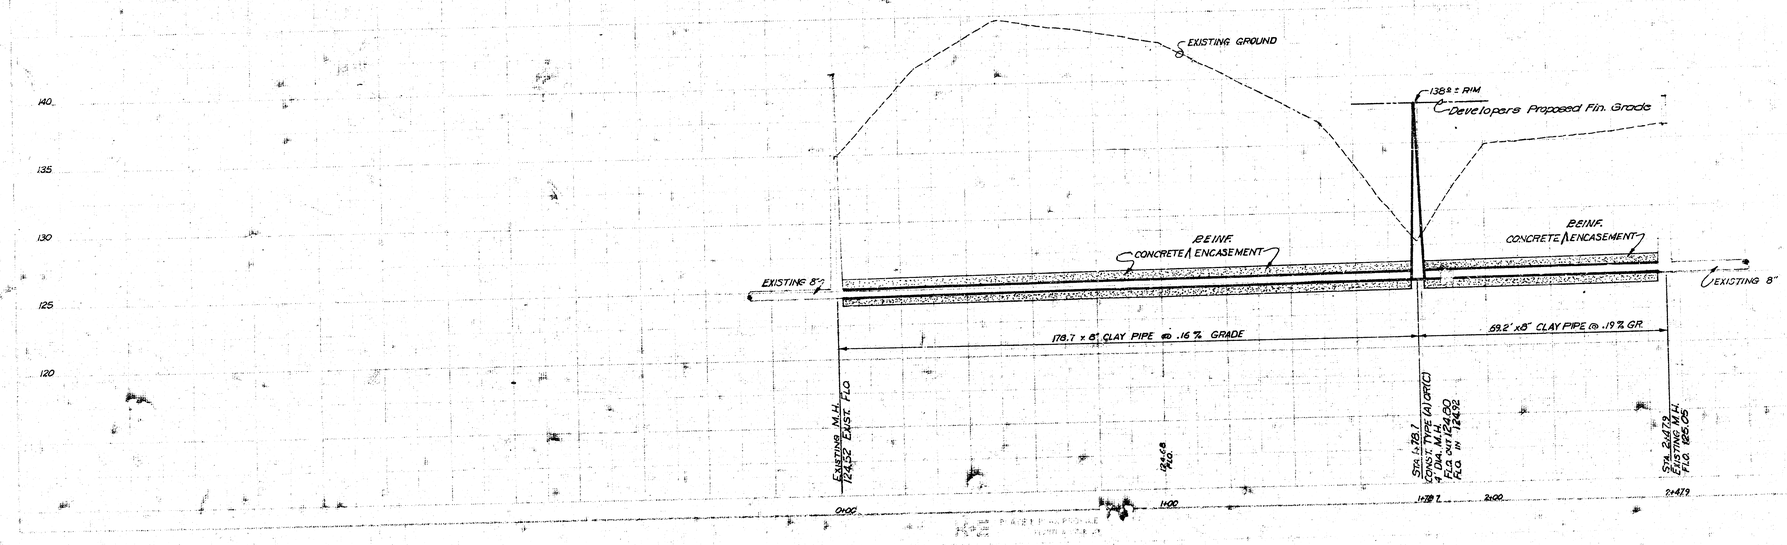

DONALD E. SCHNEIDER LICENSED 6311 KANSAS PROFESSIONAL ENGINEER

ALTERATION, REPAIR, RECONSTRUCTION OR CONSTRUCT OF A SUPPLEMENTAL SEWER TO L.A.T. 11, SUBMAIN W, S.S. # 12
City Of Wichita, Kansas
R.H. Lien City Engineer
Date: Proj. No. DBKL574063

6 1 7 41