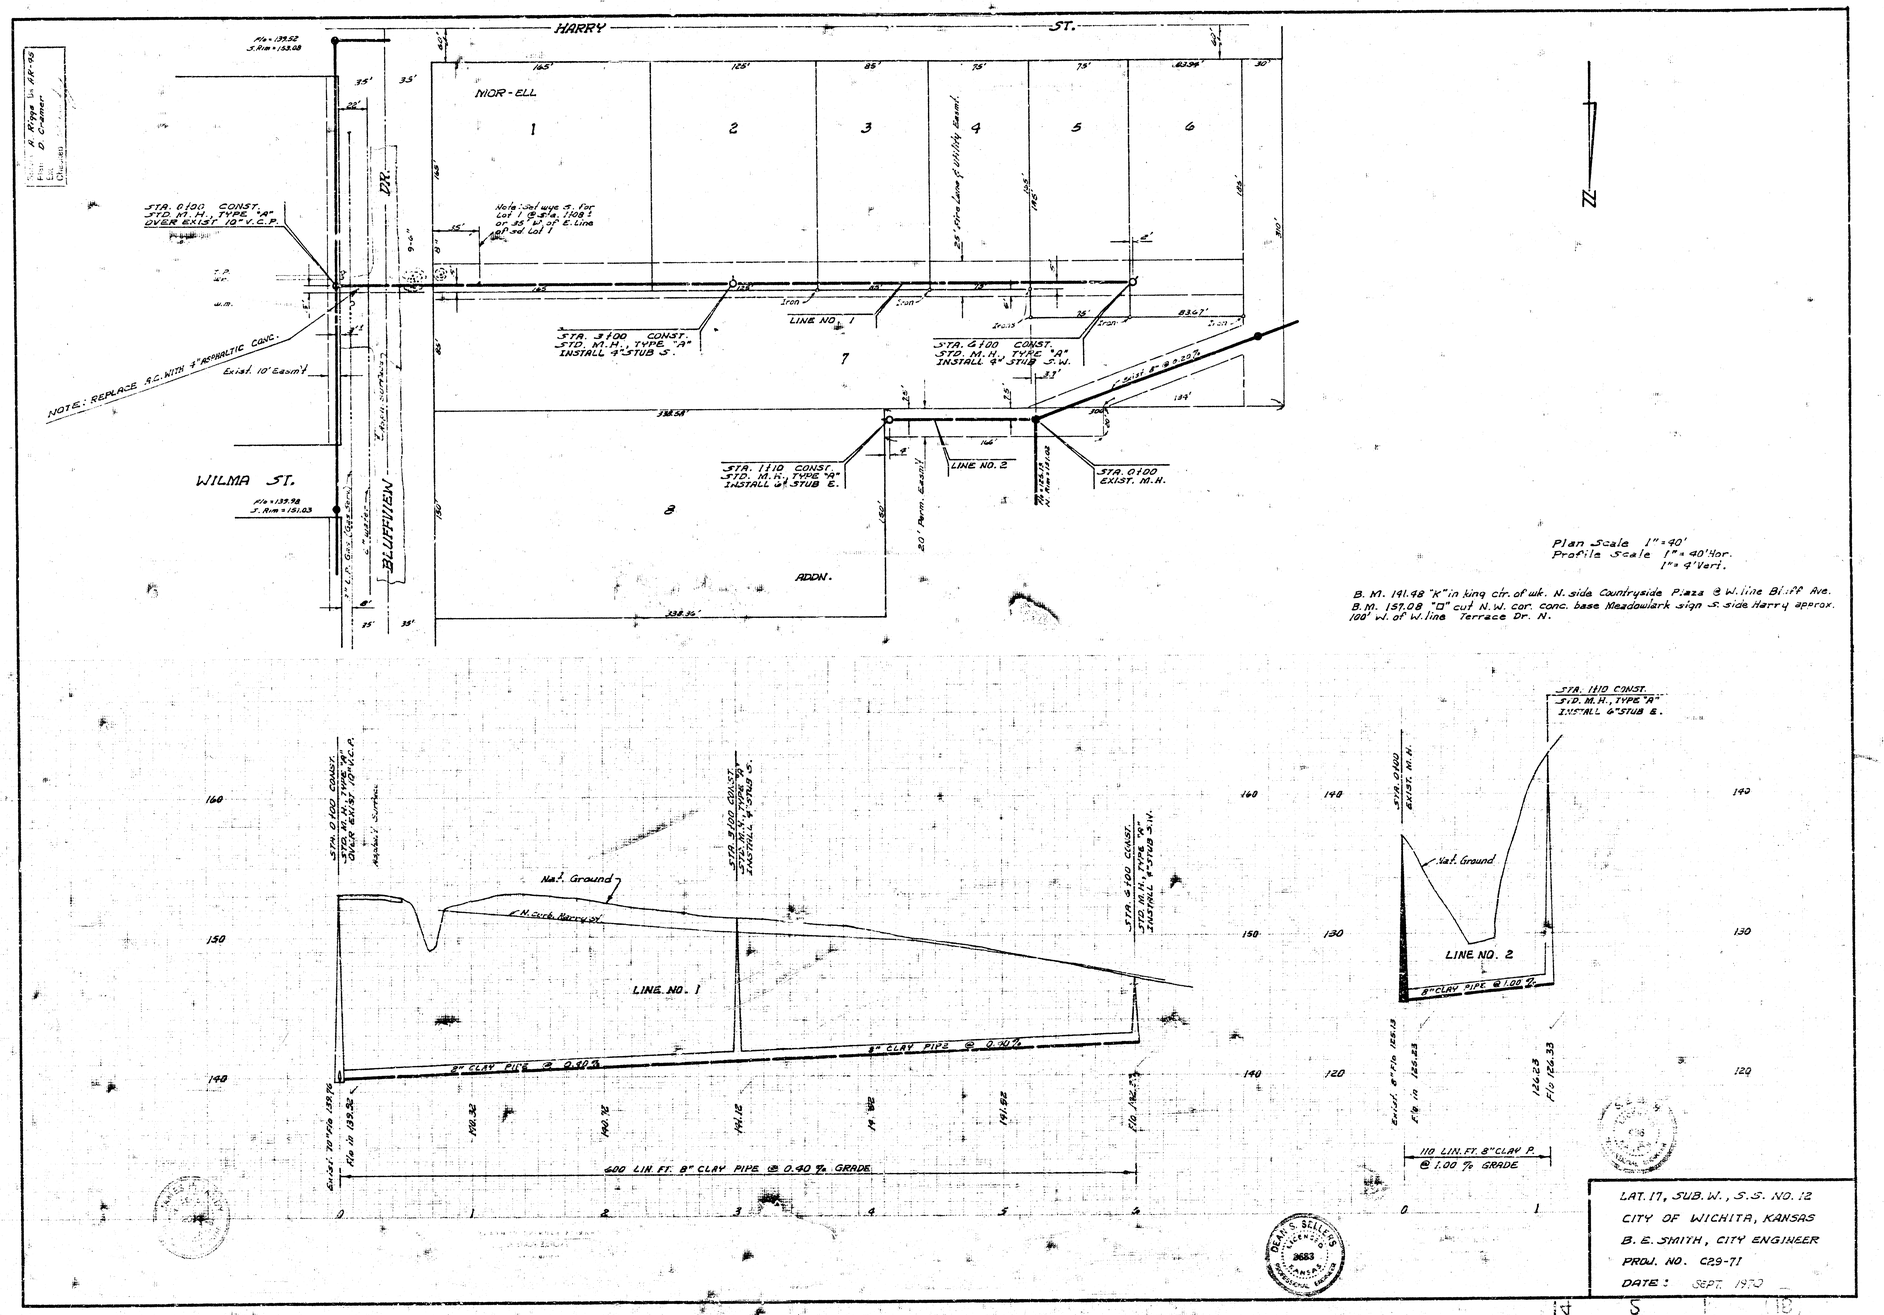

LAT. 17, SUB. W., S.S. NO. 12
CITY OF WICHITA, KANSAS
B. E. SMITH, CITY ENGINEER
PROJ. NO. C29-71
DATE: SEPT. 1970