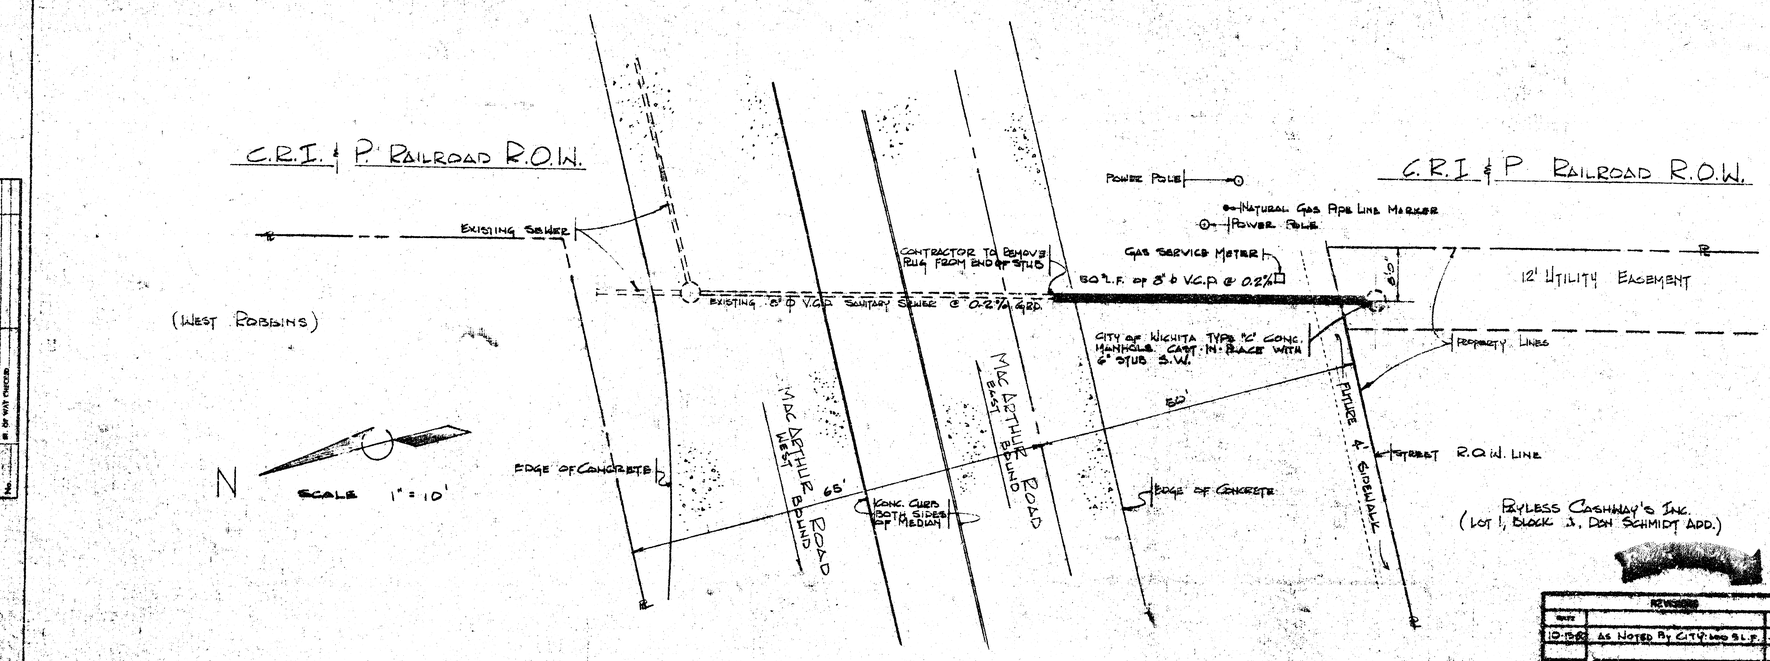


NOTES:

1. PAVEMENT AT MACARTHUR ROAD TO BE REMOVED AS DIRECTED BY THE CITY OF WICHITA, AND REPLACED TO MATCH EXISTING.
2. ALL SEWER WORK AND MATERIALS TO BE IN ACCORDANCE WITH CITY OF WICHITA REQUIREMENTS FOR SANITARY SEWERS.
3. STA. 0+00 COINCIDES WITH STA 165+24 AS PROVIDED BY THE CITY OF WICHITA FROM AN EARLIER SURVEY. EXISTING MANHOLE AT STA. 0+00 IS TYPE "B" CONSTRUCTION.
4. TAP FOR 6" Ø SERVICE LINE TO BE AT FLOW LINE ELEVATION 82.40

MICHAEL E. BUNCE LICENSED 6540 KANSAS PROFESSIONAL ENGINEER
10/1/80

PAYLESS CASHWAY, INC.
WICHITA KANSAS

| REVISIONS | | | |
|---|---|---|---|
| DATE | | DRAWN BY | |
| 10-13-82 | AS NOTED BY CITY-LOO S.L.P. | Jay Haas | |

SCALE 1" = 10' DATE 10-7-80
SEWER EXTENTION PLAN
FOR SERVICE AT: 125 W. MACARTHUR ROAD
1 OF 1

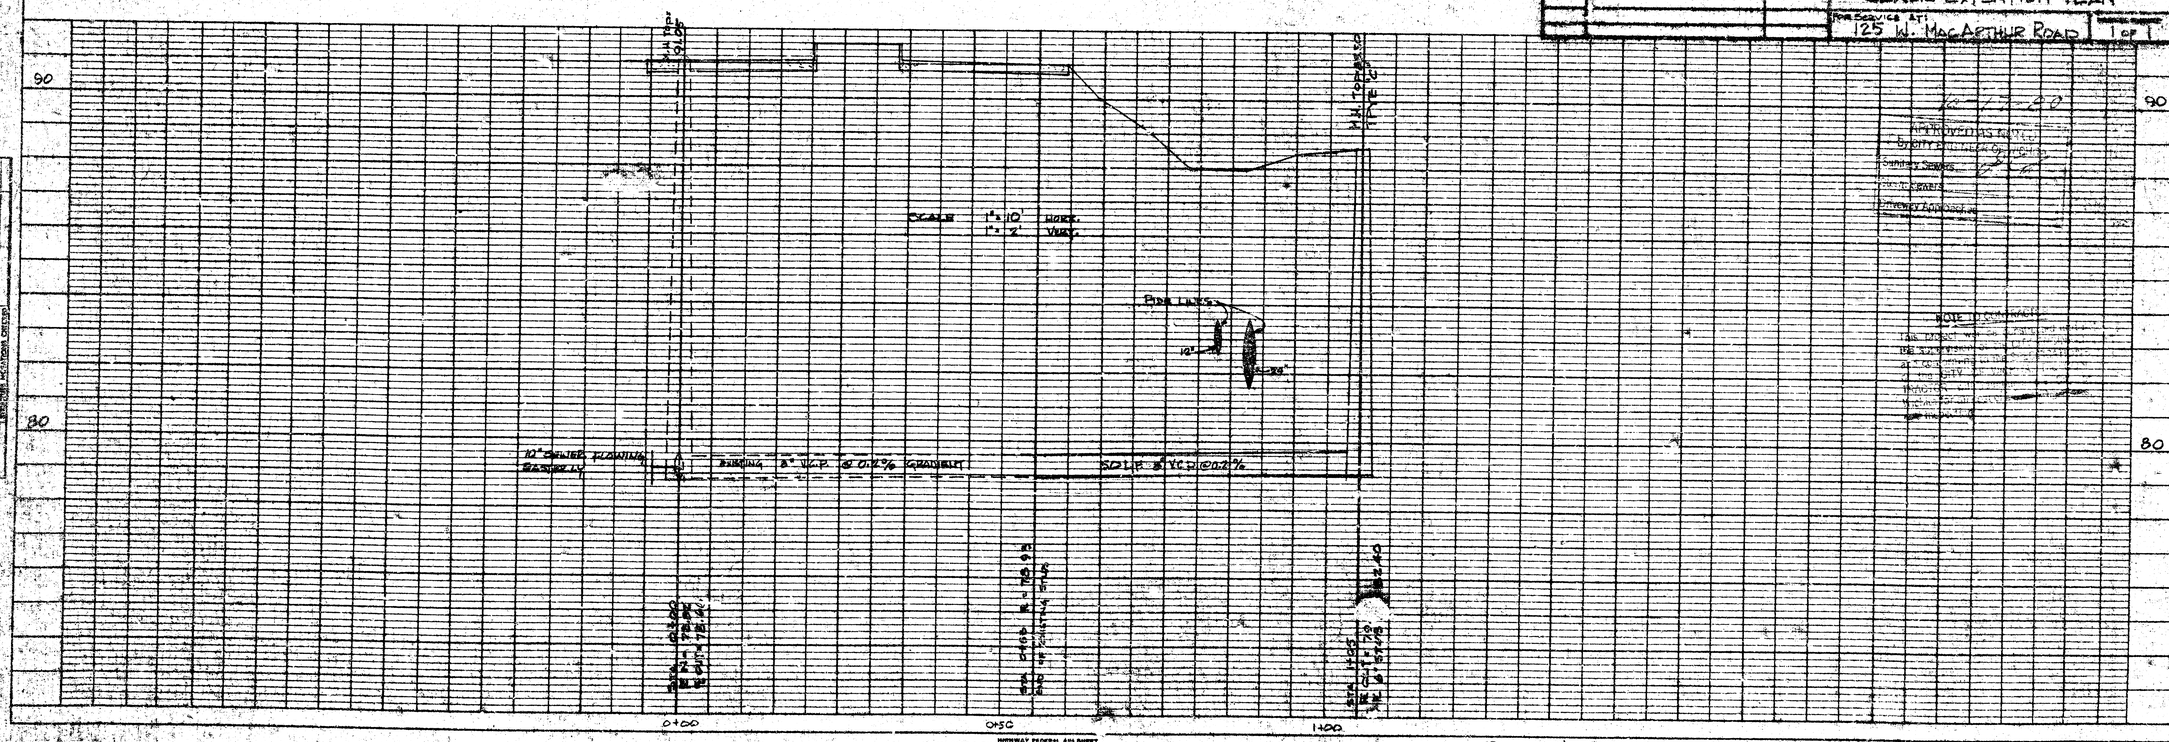


APPROVED AS TO
BY CITY ENGINEER OF WICHITA
Sanitary Sewers
Streets
Driveway Approaches

NOTE TO CONTRACTOR
THE CONTRACTOR
THE CITY
AT THE CITY
PROJECT
WORK
PROJECT

CITY PROJECT No 468-76-243-80000-000-000-003

HIGHWAY FEDERAL AID SHEET
PLATE 1-SINGLE PLAN AND PROFILE-FULL LINE
STANDARD
PRINTED IN U.S.A.