
N

SCALE 1"=100'

SCHRECKS ADDITION

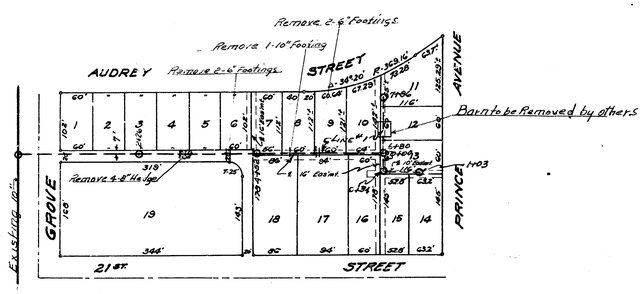


Sand backfill trench
Sta 0+09 to Sta 0+55

SCHOOL HOUSE


N

SCALE 1"=50'

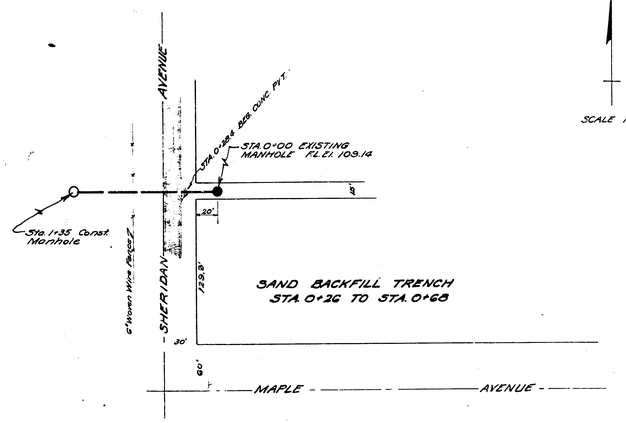


B.M. 133.84 Sc. Rim MH 200' No. 0+00

B.M. 133.55 'G' in Globe E.cb. of Grove S.L. 21st No. End 40' Radius

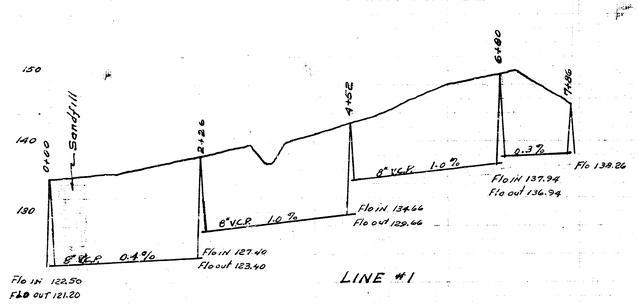

LINE #1

Scale: 1"=80' Horiz.
1"=4' Vert.

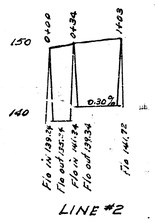


LINE #2

LAT. 1 DIST. 13 SS. #12
CITY OF WICHITA KANSAS
L.K. WHITE CITY ENGINEER
Proj. No. C21-75

L. K. WHITE LICENSED KANSAS MUNICIPAL ENGINEER 55

B.M. "G" in Globe E.S. int. Square walk NE Cor. Maple & Sheridan El. 113.60

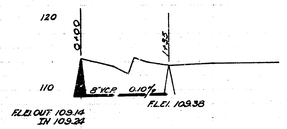

SCALE 1"=50' Horiz.
1"=5' Vert.
NOTE BOOK NO. JF. 61

1-7-52
L.H.M. & L.A.
M.17

Date
Drawn by
Checked by
Note Book No.