

B. M. 93.40 City Std. 44' N. and 30' E. of ¼ Sec. cor. Meridian & 43rd St. So.

B. M. 94.45 R.R. Spk. E-face large Elm 21' W. of existing San. M. H. Elm on west R. L.

Plan Scale 1" = 40'
Profile Scale 1" = 40' Horiz.
1" = 5' Vert.

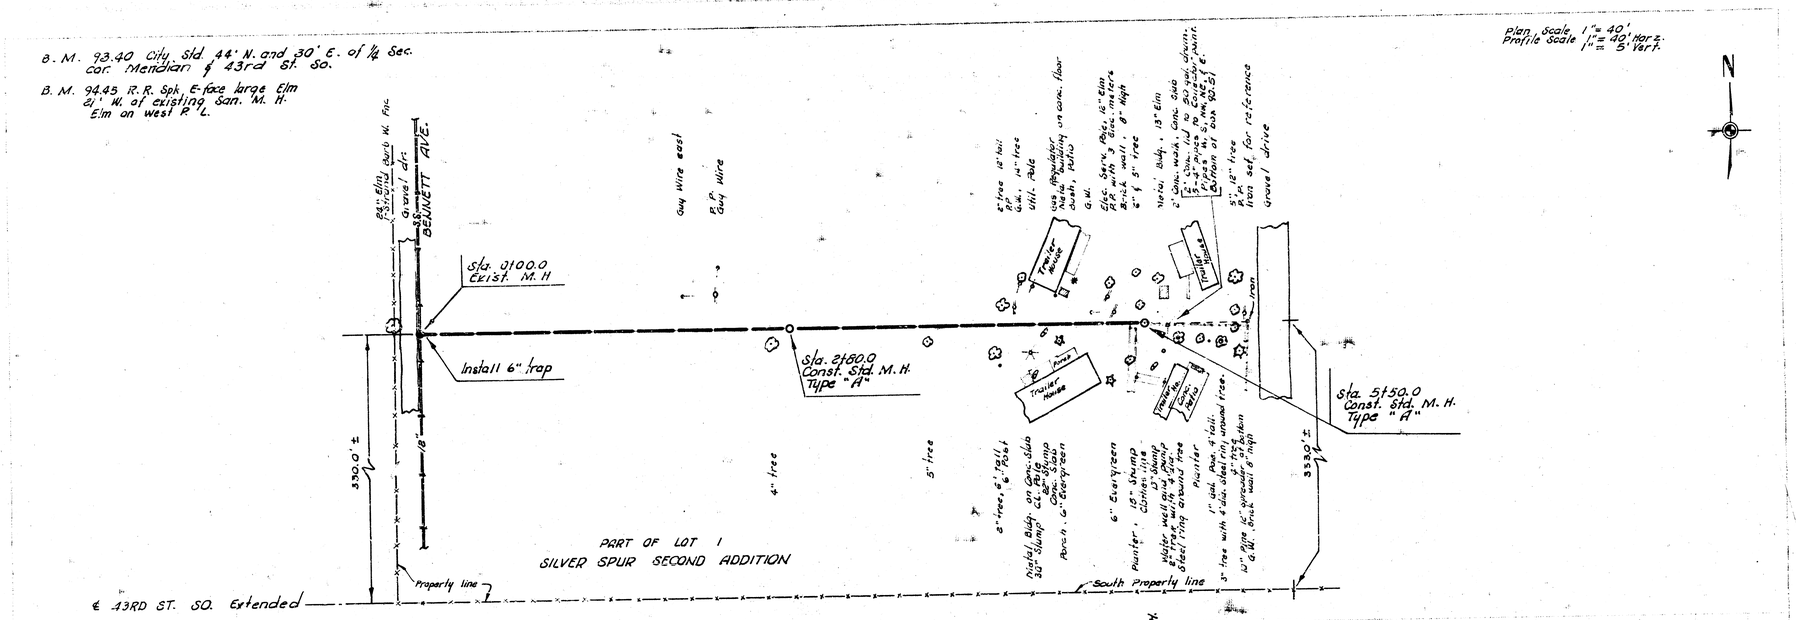

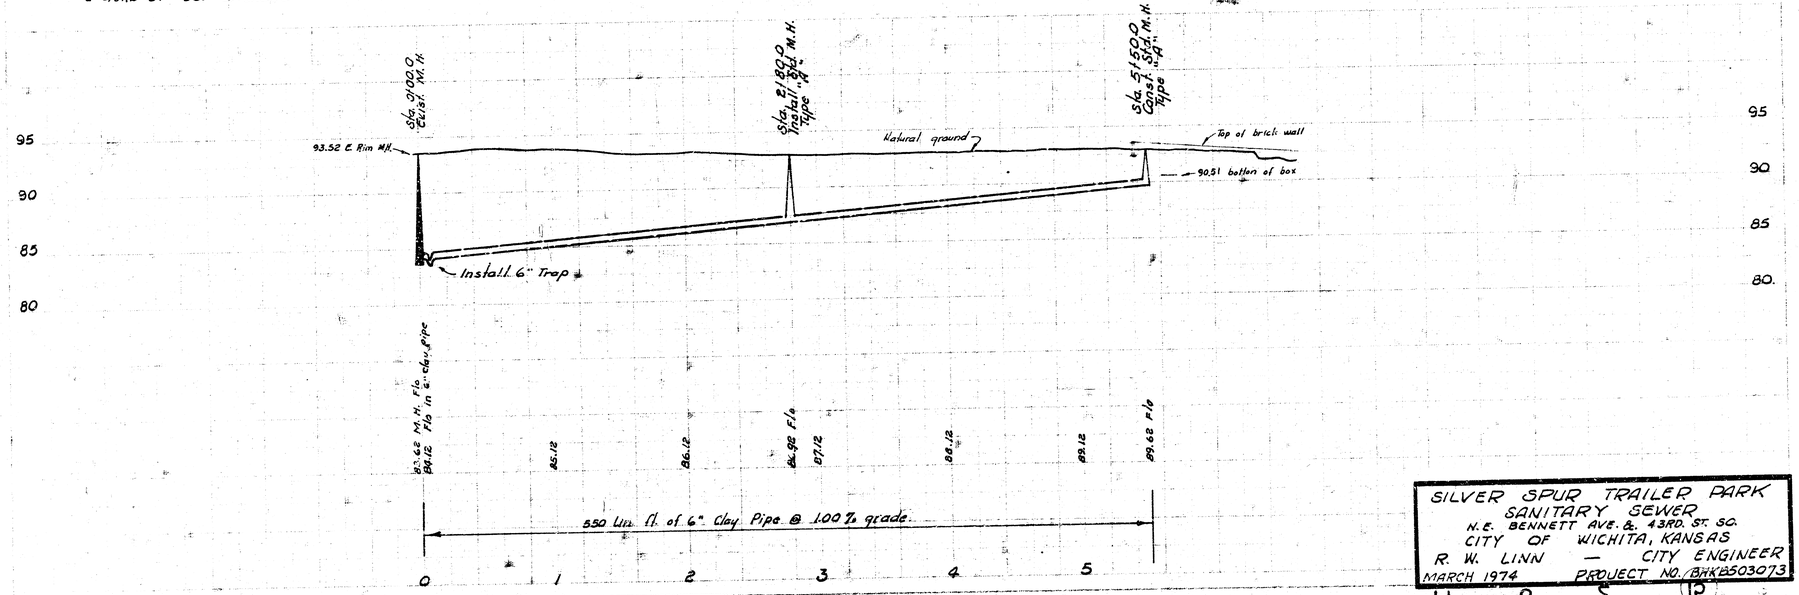

SILVER SPUR TRAILER PARK
SANITARY SEWER
N.E. BENNETT AVE. & 43RD. ST. SO.
CITY OF WICHITA, KANSAS
R. W. LINN — CITY ENGINEER
MARCH 1974 PROJECT NO. BMKB503073

14 e 5 12