WATERFORD NORTH SECOND ADD.

468-76-245-80.000-000-000-008

PRIVATE SANITARY SEWER EXTENTION FOR BLOCK 1, LOT 5 WATERFORD NORTH SECOND ADDITION

THE CONTRACTOR SHALL BE RESPONSIBLE FOR PRESERVING PROPERTY IRONS. THE CONTRACTOR SHALL BE REQUIRED TO RE-ESTABLISH ANY PROPERTY IRONS WHICH ARE DAMAGED OR DESTROYED BY HIS CONSTRUCTION OPERATIONS. SUCH IRONS SHALL BE RE-ESTABLISHED BY A LICENSED LAND SURVEYOR OR A LICENSED PROFESSIONAL ENGINEER IN ACCORDANCE WITH STATE LAWS.

NOTE TO CONTRACTOR

This project will be constructed under the supervision of the CITY ENGINEER and conforming to the SPECIFICATIONS of the CITY OF WICHITA. The CONTRACTOR will prepay the City of Wichita for all costs of Inspection.

APPROVED AS NOTED
By CITY ENGINEER OF WICHITA
Sanitary Sewers
Storm Sewers
Driveway Approaches

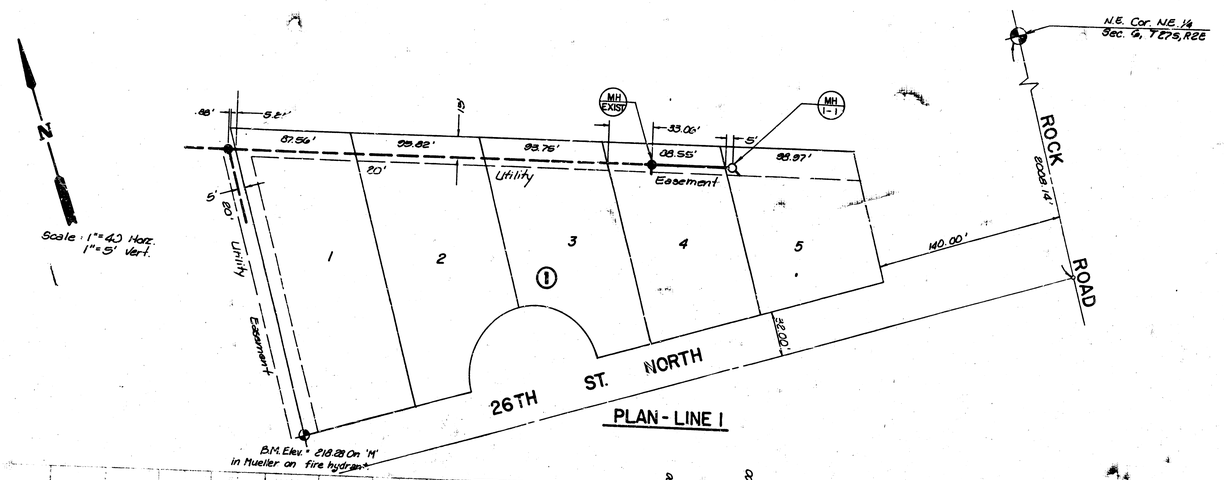

PLAN - LINE 1

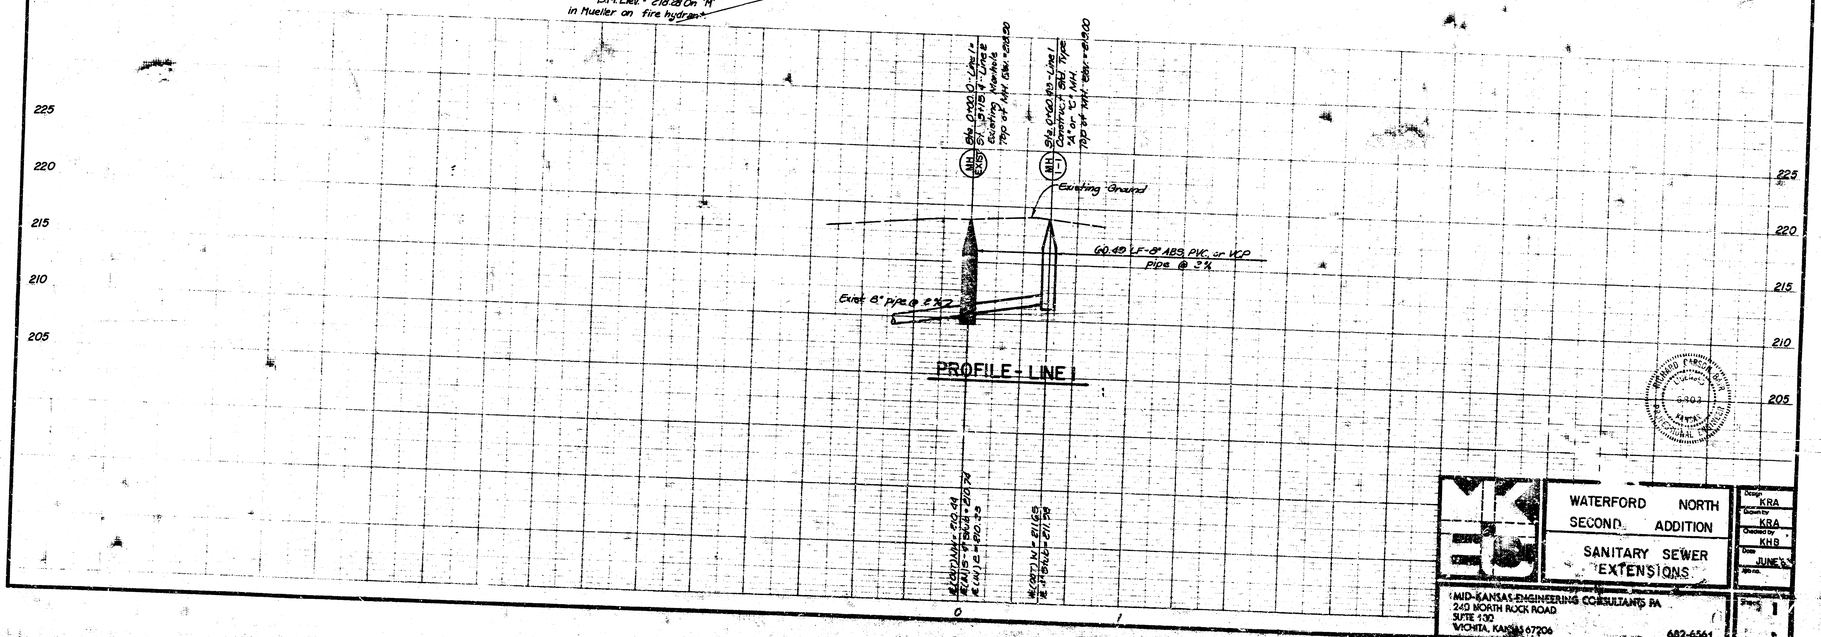

PROFILE - LINE 1

WATERFORD NORTH SECOND ADDITION

SANITARY SEWER EXTENSIONS

Design KRA
Drawn by KRA
Checked by KHB
Date JUNE
Job no.
Sheet 1 of 1

MID-KANSAS ENGINEERING CONSULTANTS PA
240 NORTH ROCK ROAD
SUITE 130
WICHITA, KANSAS 67206
682-6561

FILMED FROM THE BEST AVAILABLE COPY