BENCH MARKS: (1) EL. 122.002 FT. DISC at 44 FT NORTH and 52 FT. WEST OF Center of WEST STREET and CENTRAL AVENUE.

(2) EL. 124.33 FT. ± Southeast Corner Sidewalk @ Northeast Corner of Garnett Auto Supply Building (4545W. Central Ave.).

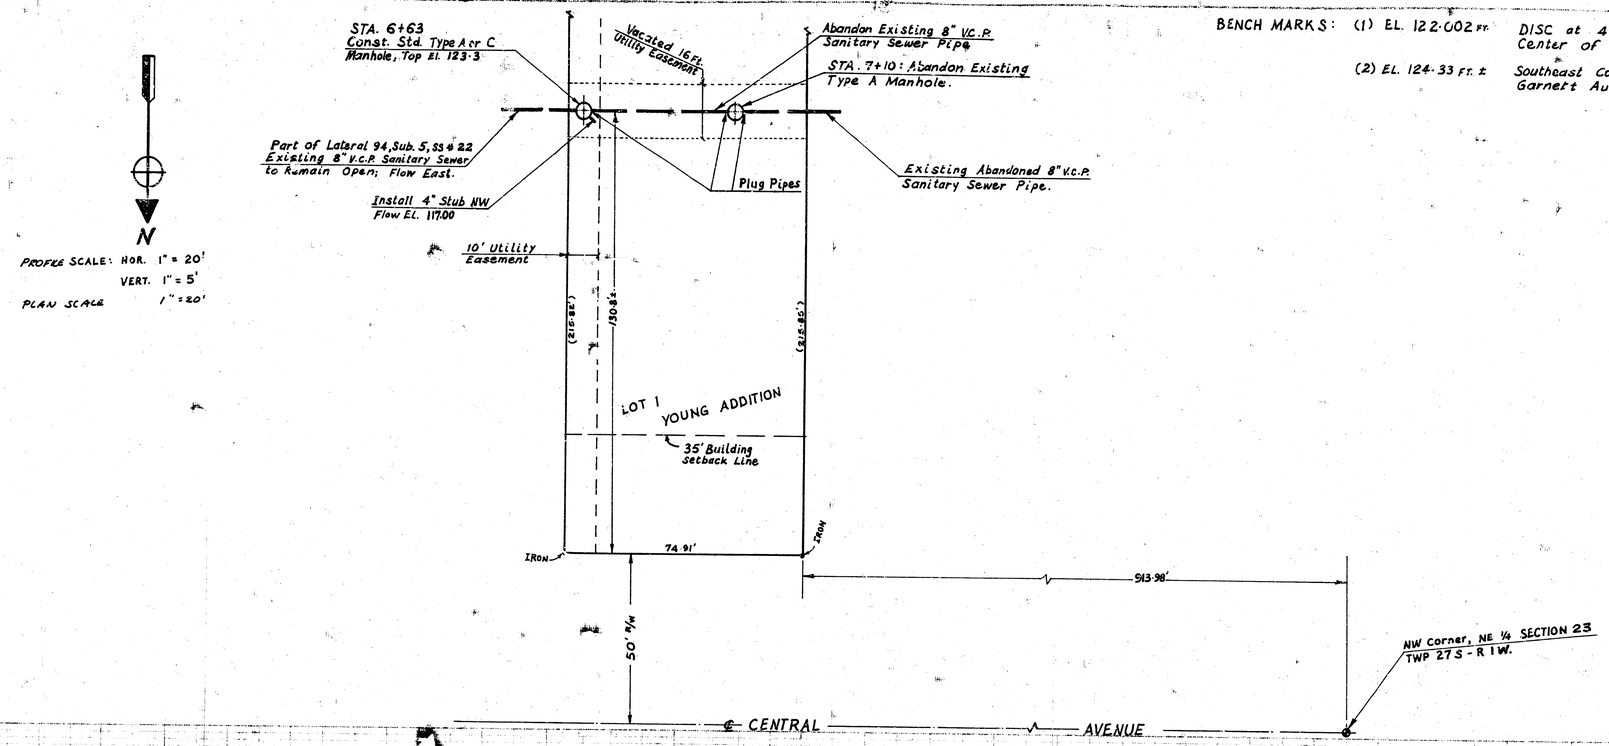

THE CONTRACTOR SHALL BE RESPONSIBLE FOR PRESERVING PROPERTY IRONS. THE CONTRACTOR SHALL BE REQUIRED TO RE-ESTABLISH ANY PROPERTY IRONS WHICH ARE DAMAGED OR DESTROYED BY HIS CONSTRUCTION OPERATIONS. SUCH IRONS SHALL BE RE-ESTABLISHED BY A LICENSED LAND SURVEYOR OR A LICENSED PROFESSIONAL ENGINEER IN ACCORDANCE WITH STATE LAWS.

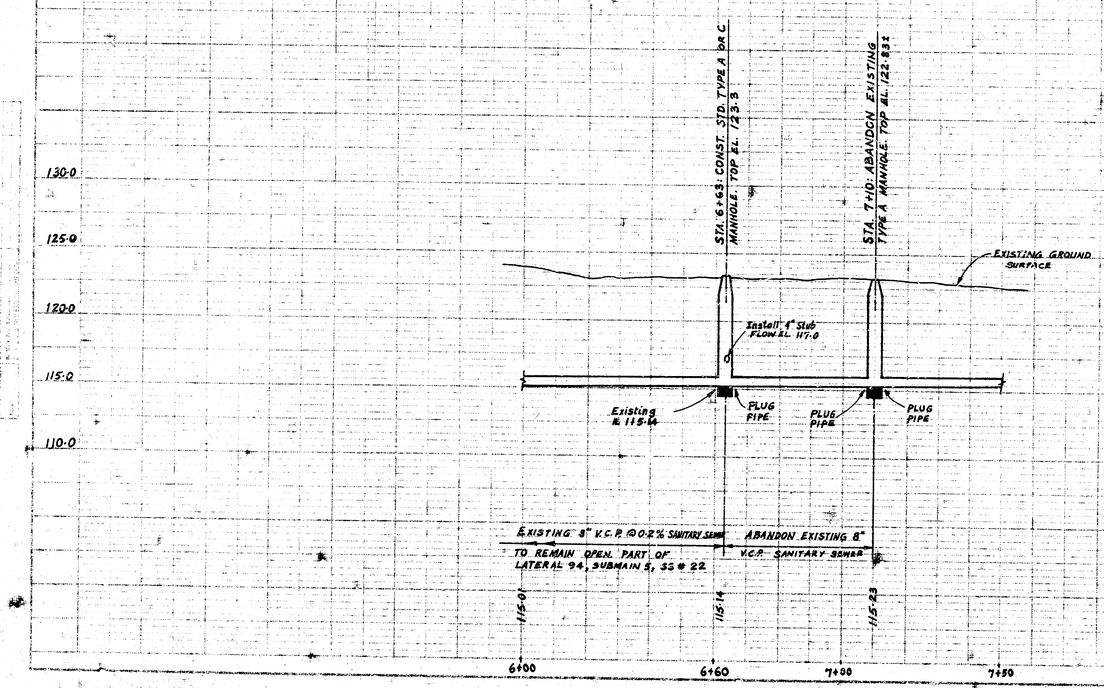

NOTE TO CONTRACTOR

This project will be constructed under the supervision of the CITY ENGINEER and conforming to the SPECIFICATIONS of the CITY OF WICHITA. The CONTRACTOR will prepay the City of Wichita for all costs of inspection.

APPROVED AS NOTED
By CITY ENGINEER OF WICHITA
Sanitary Sewers 7/19/82 7/21/82
Storm Sewers
Driveway Approaches

Municipal Engineers

SANITARY SEWER MODIFICATION FOR LOT 1, BLOCK 1, YOUNG ADDITION: PRIVATE PROJECT.
CITY OF WICHITA PRIVATE PROJECT NO.
468-76-245-80000-000-000-008
MUNICIPAL ENGINEERS, WICHITA, KANSAS.
SEPTEMBER 1982.