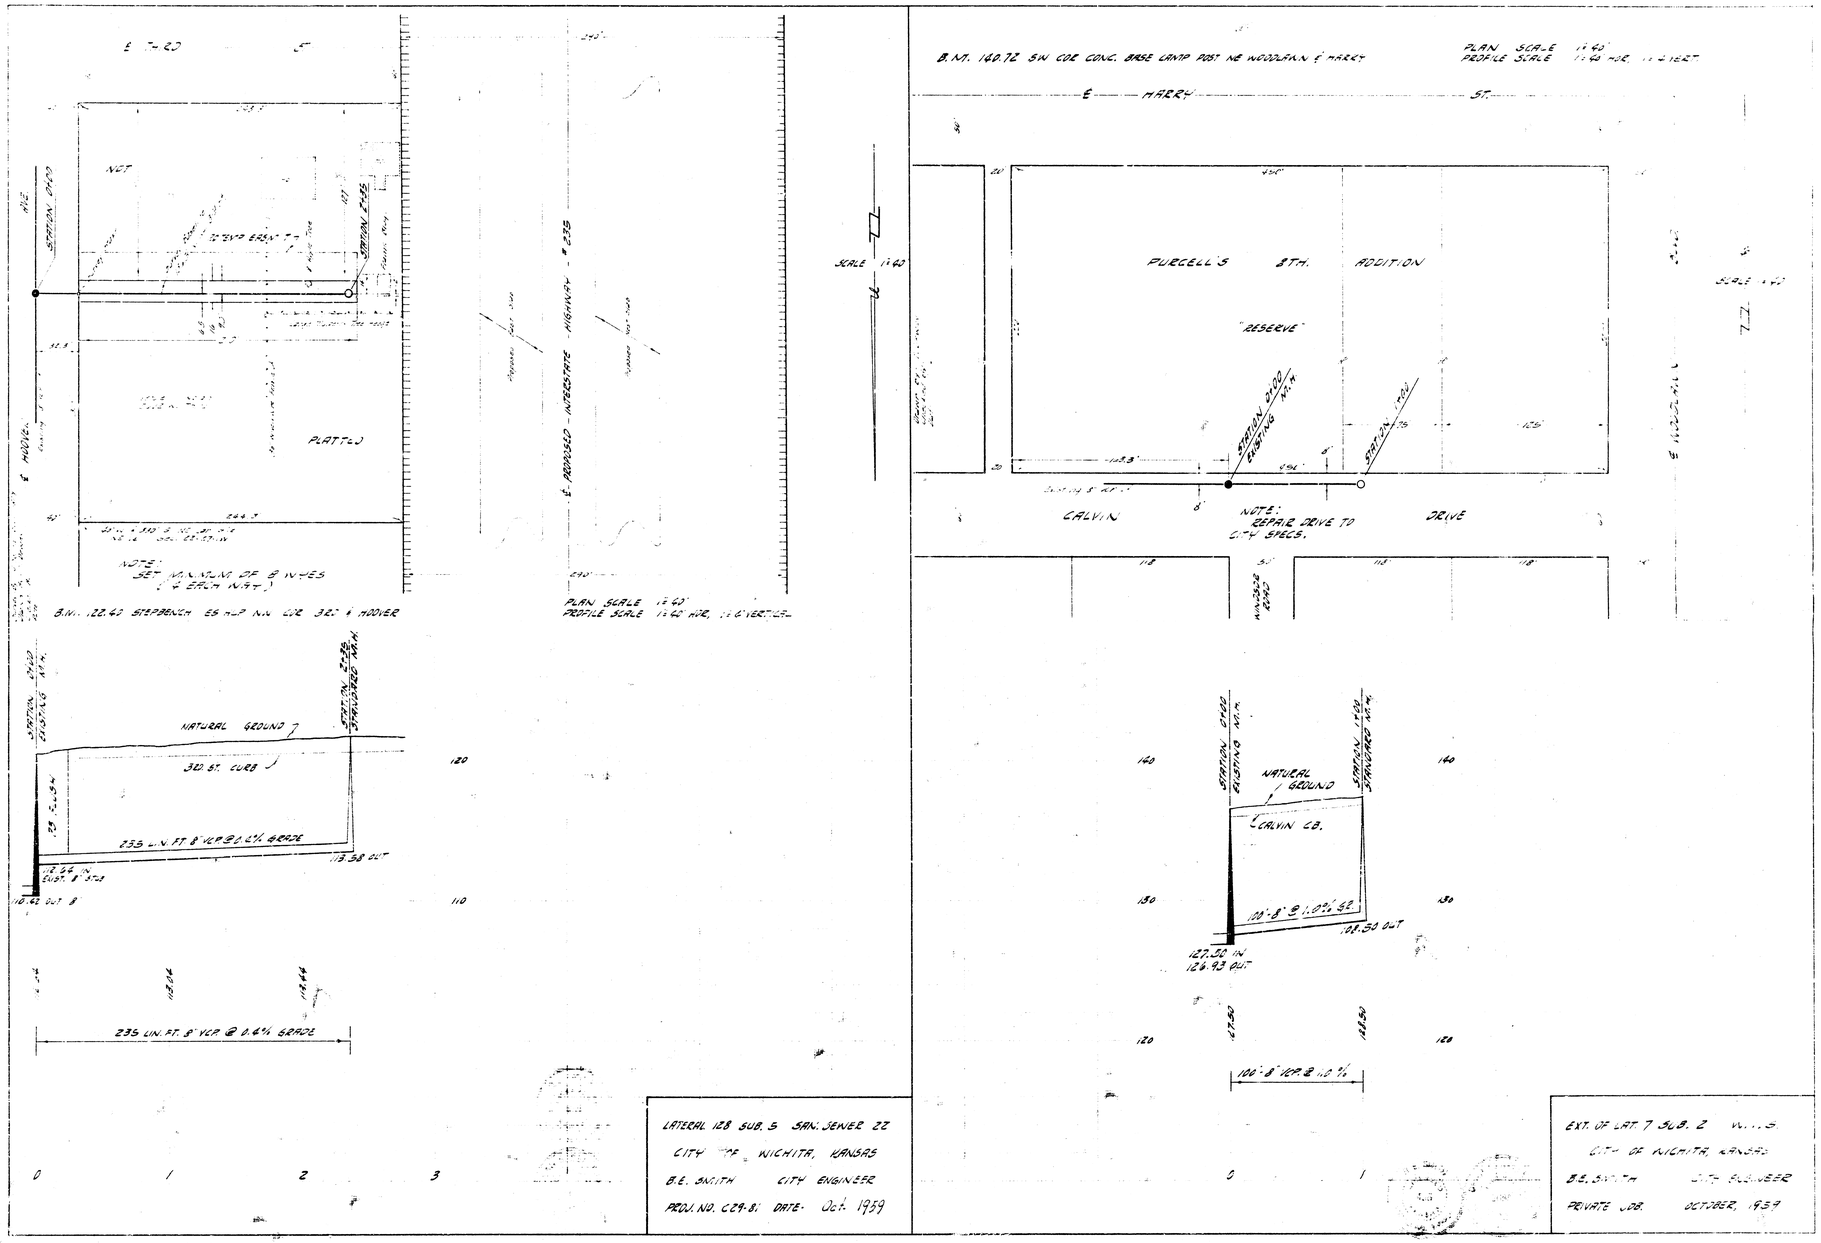
PLATTED
NOTE:
SET MAINTENANCE OF 2 INCHES
(1/2 EACH N.&T.)
B.M. 122.60 STEPBENCH
E. PROPOSED - INTERSTATE - HIGHWAY
PLAN SCALE 1:40
PROFILE SCALE 1:40 HOR. 1:4 VERT.
NATURAL GROUND
3RD. ST. CURB
235 LIN. FT. 8" VCP @ 0.4% GRADE
118.58 OUT
110.62 OUT
235 LIN. FT. 8" VCP @ 0.4% GRADE
LATERAL 128 SUB. 5 SAN. SEWER 22
CITY OF WICHITA, KANSAS
B.E. SMITH CITY ENGINEER
PROJ. NO. C29-8. DATE: Oct. 1959
B.M. 160.72 SW COR CONC. BASE CAMP POST NE WOODLAWN & MARKET
PLAN SCALE 1:40
PROFILE SCALE 1:40 HOR. 1:4 VERT.
MARY ST.
PURCELL'S 8TH. ADDITION
"RESERVE"
CALVIN
NOTE:
REPAIR DRIVE TO
CITY SPECS.
DRIVE
NATURAL GROUND
CALVIN CB.
100'-8" @ 1.0% GR.
108.50 OUT
127.50 IN
126.93 OUT
100'-8" VCP @ 1.0%
EXT. OF LAT. 7 SUB. 2 W.M.S.
CITY OF WICHITA, KANSAS
B.E. SMITH CITY ENGINEER
PRIVATE JOB. OCTOBER, 1959