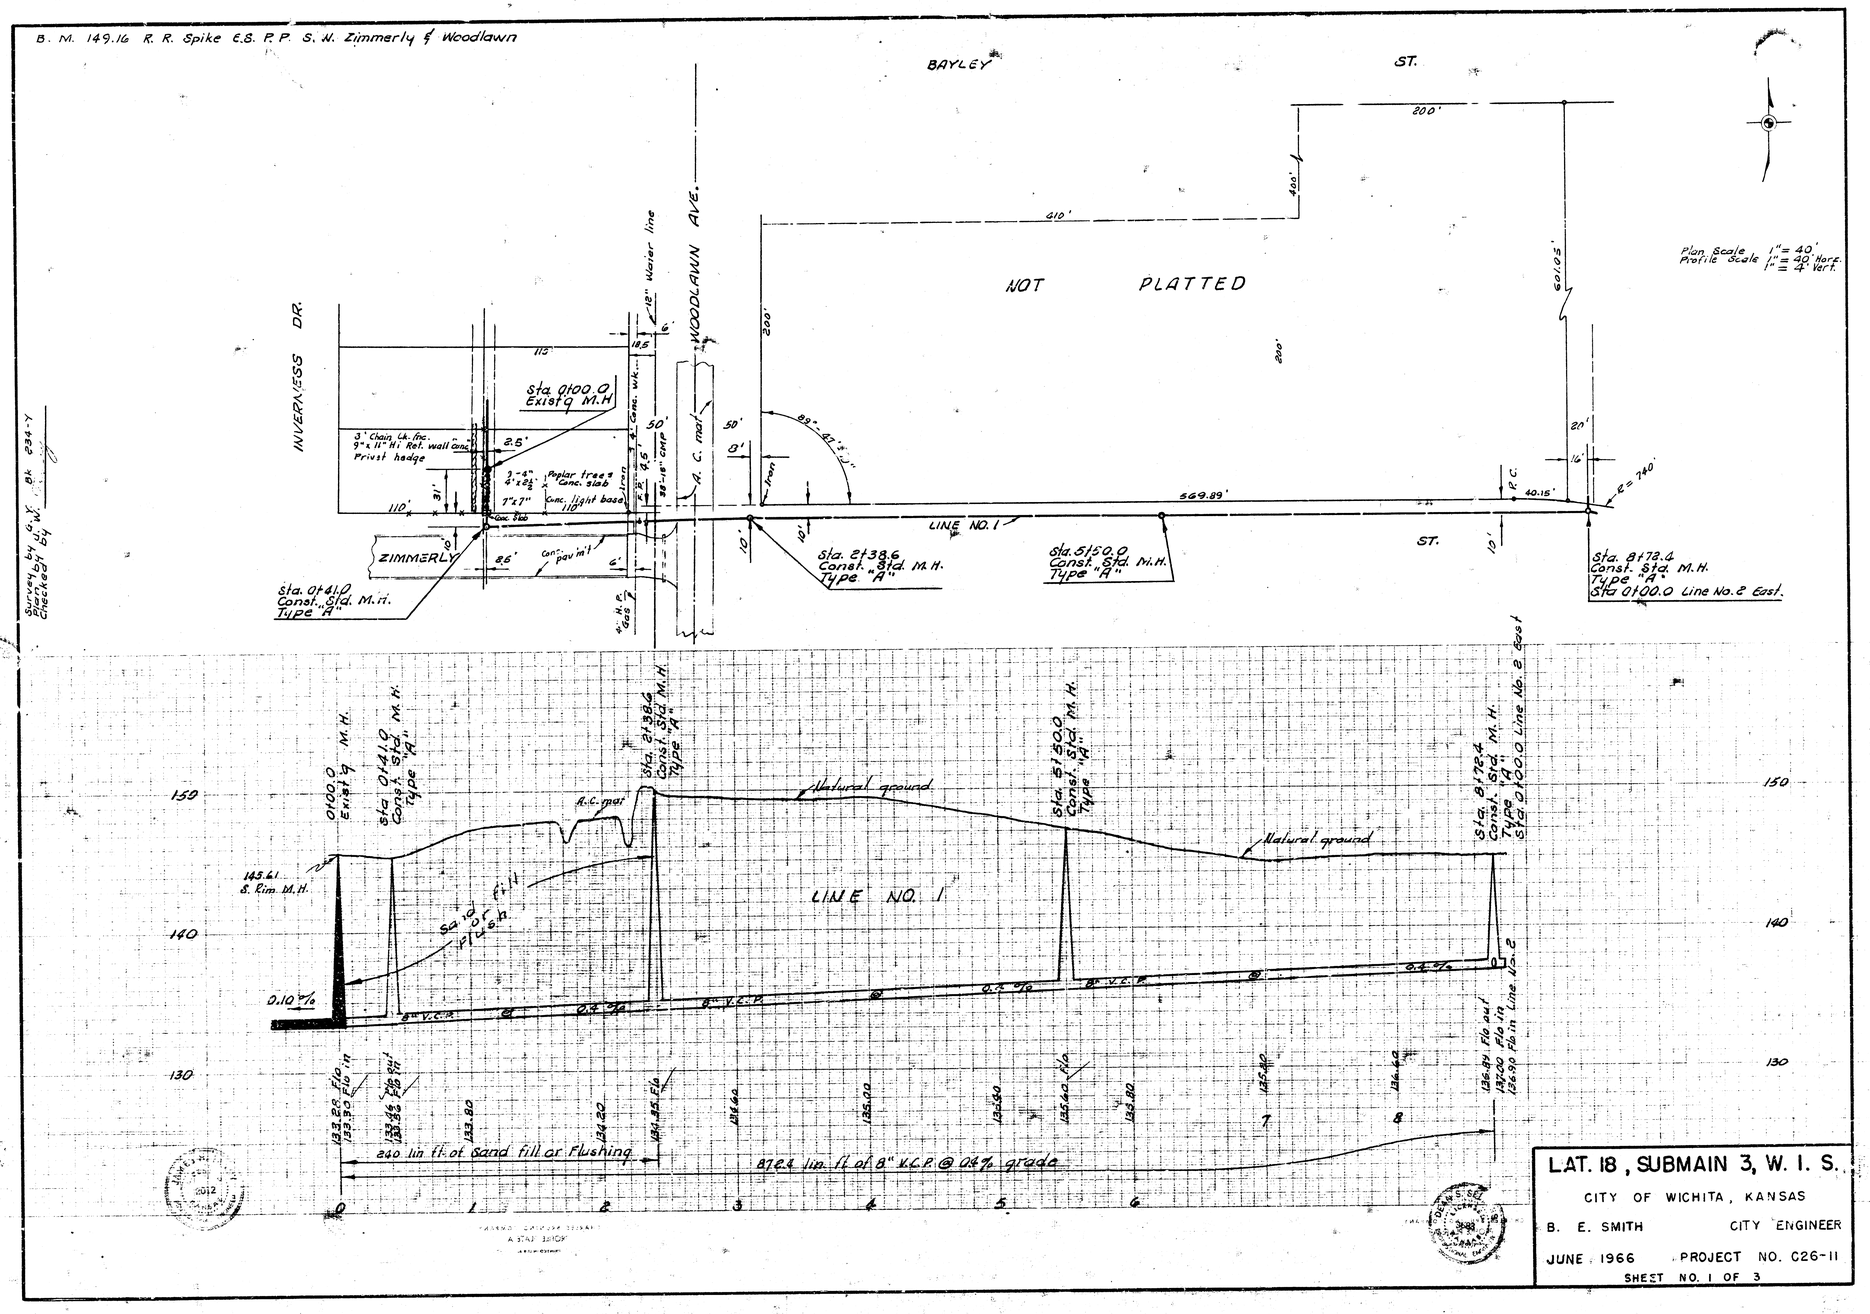

LAT. 18, SUBMAIN 3, W. I. S.

CITY OF WICHITA, KANSAS

B. E. SMITH CITY ENGINEER

JUNE 1966 PROJECT NO. C26-11

SHEET NO. 1 OF 3

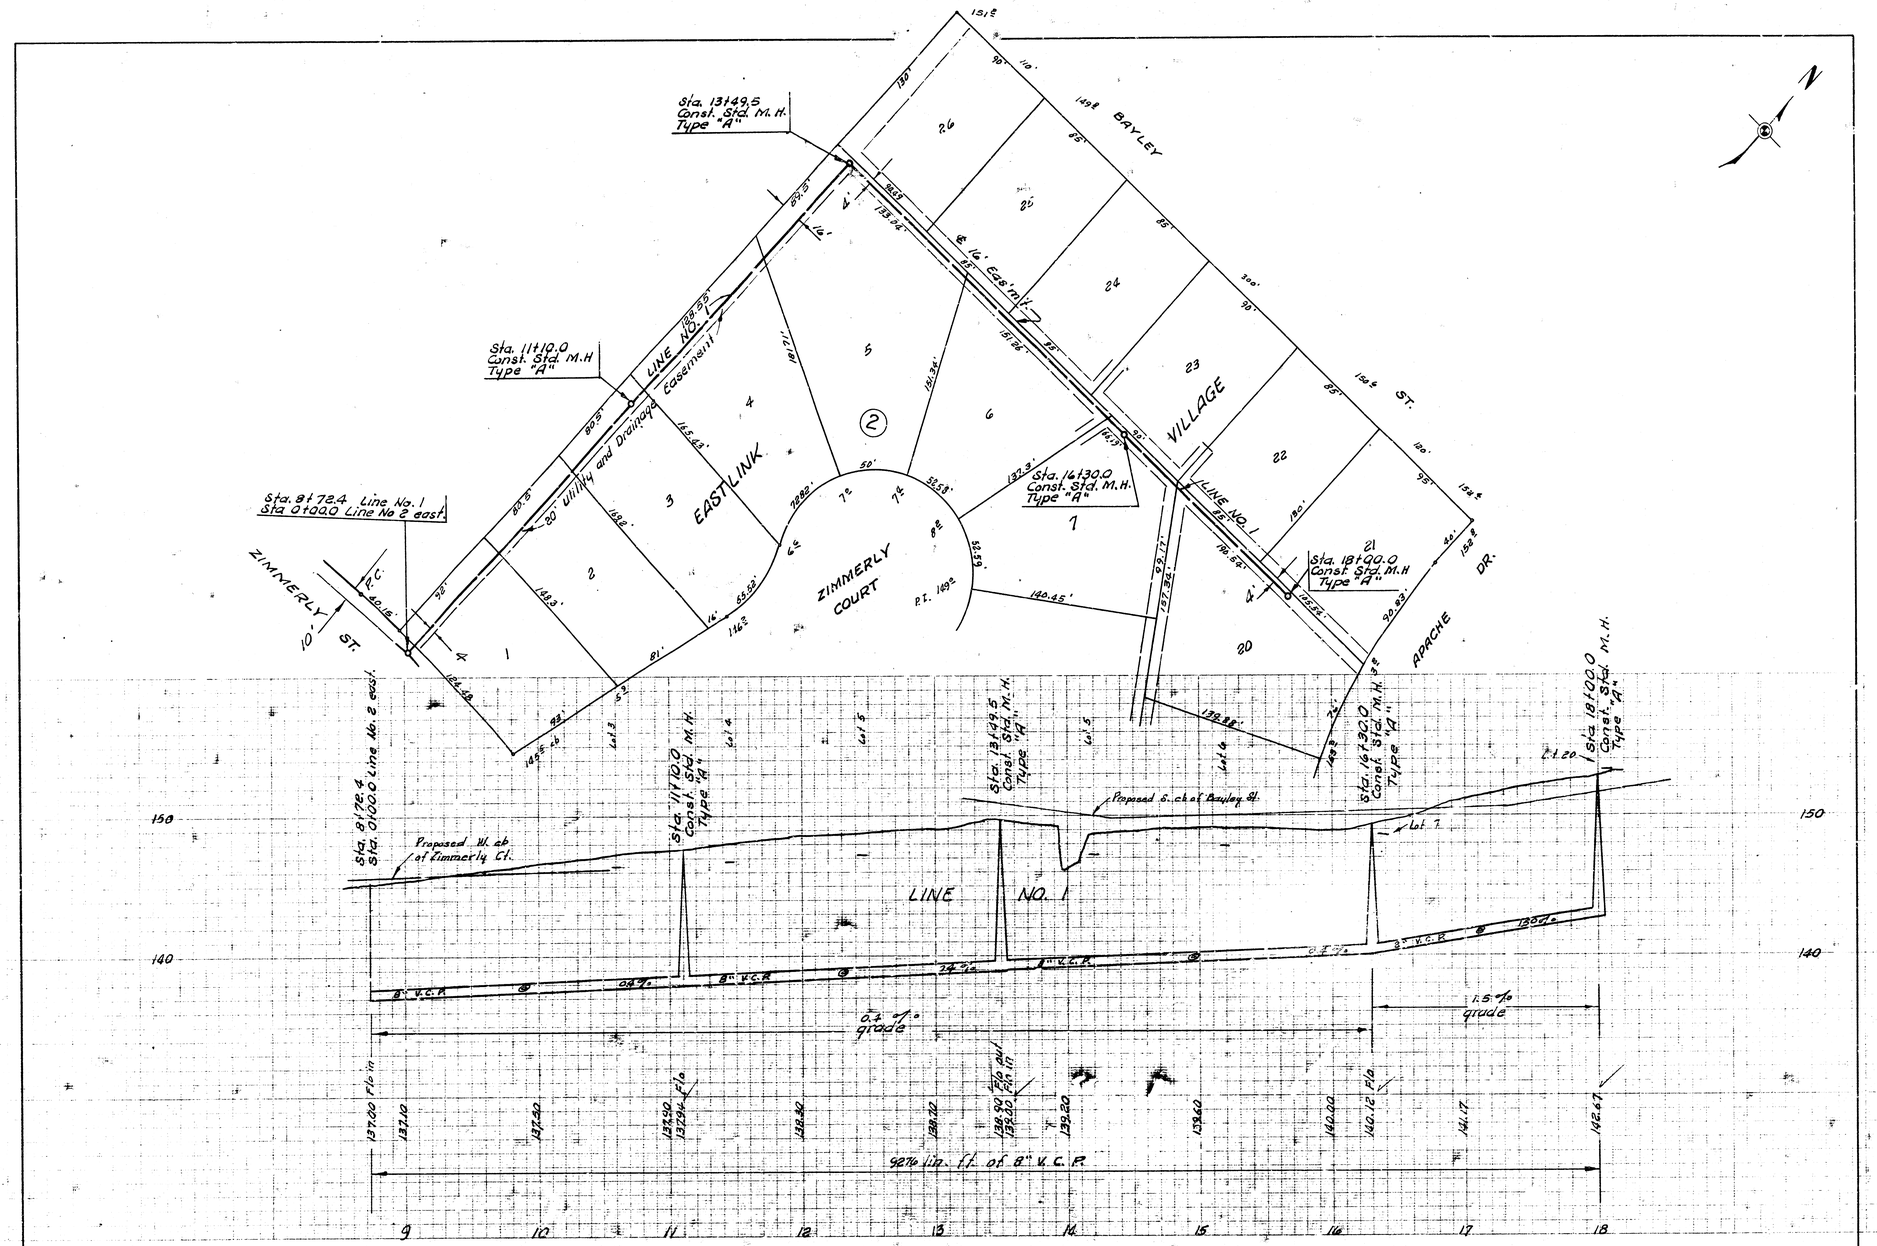

LAT. 18, SUBMAIN 3, W. I. S.
PROJECT NO. C26-11
SHEET NO. 2 OF 3

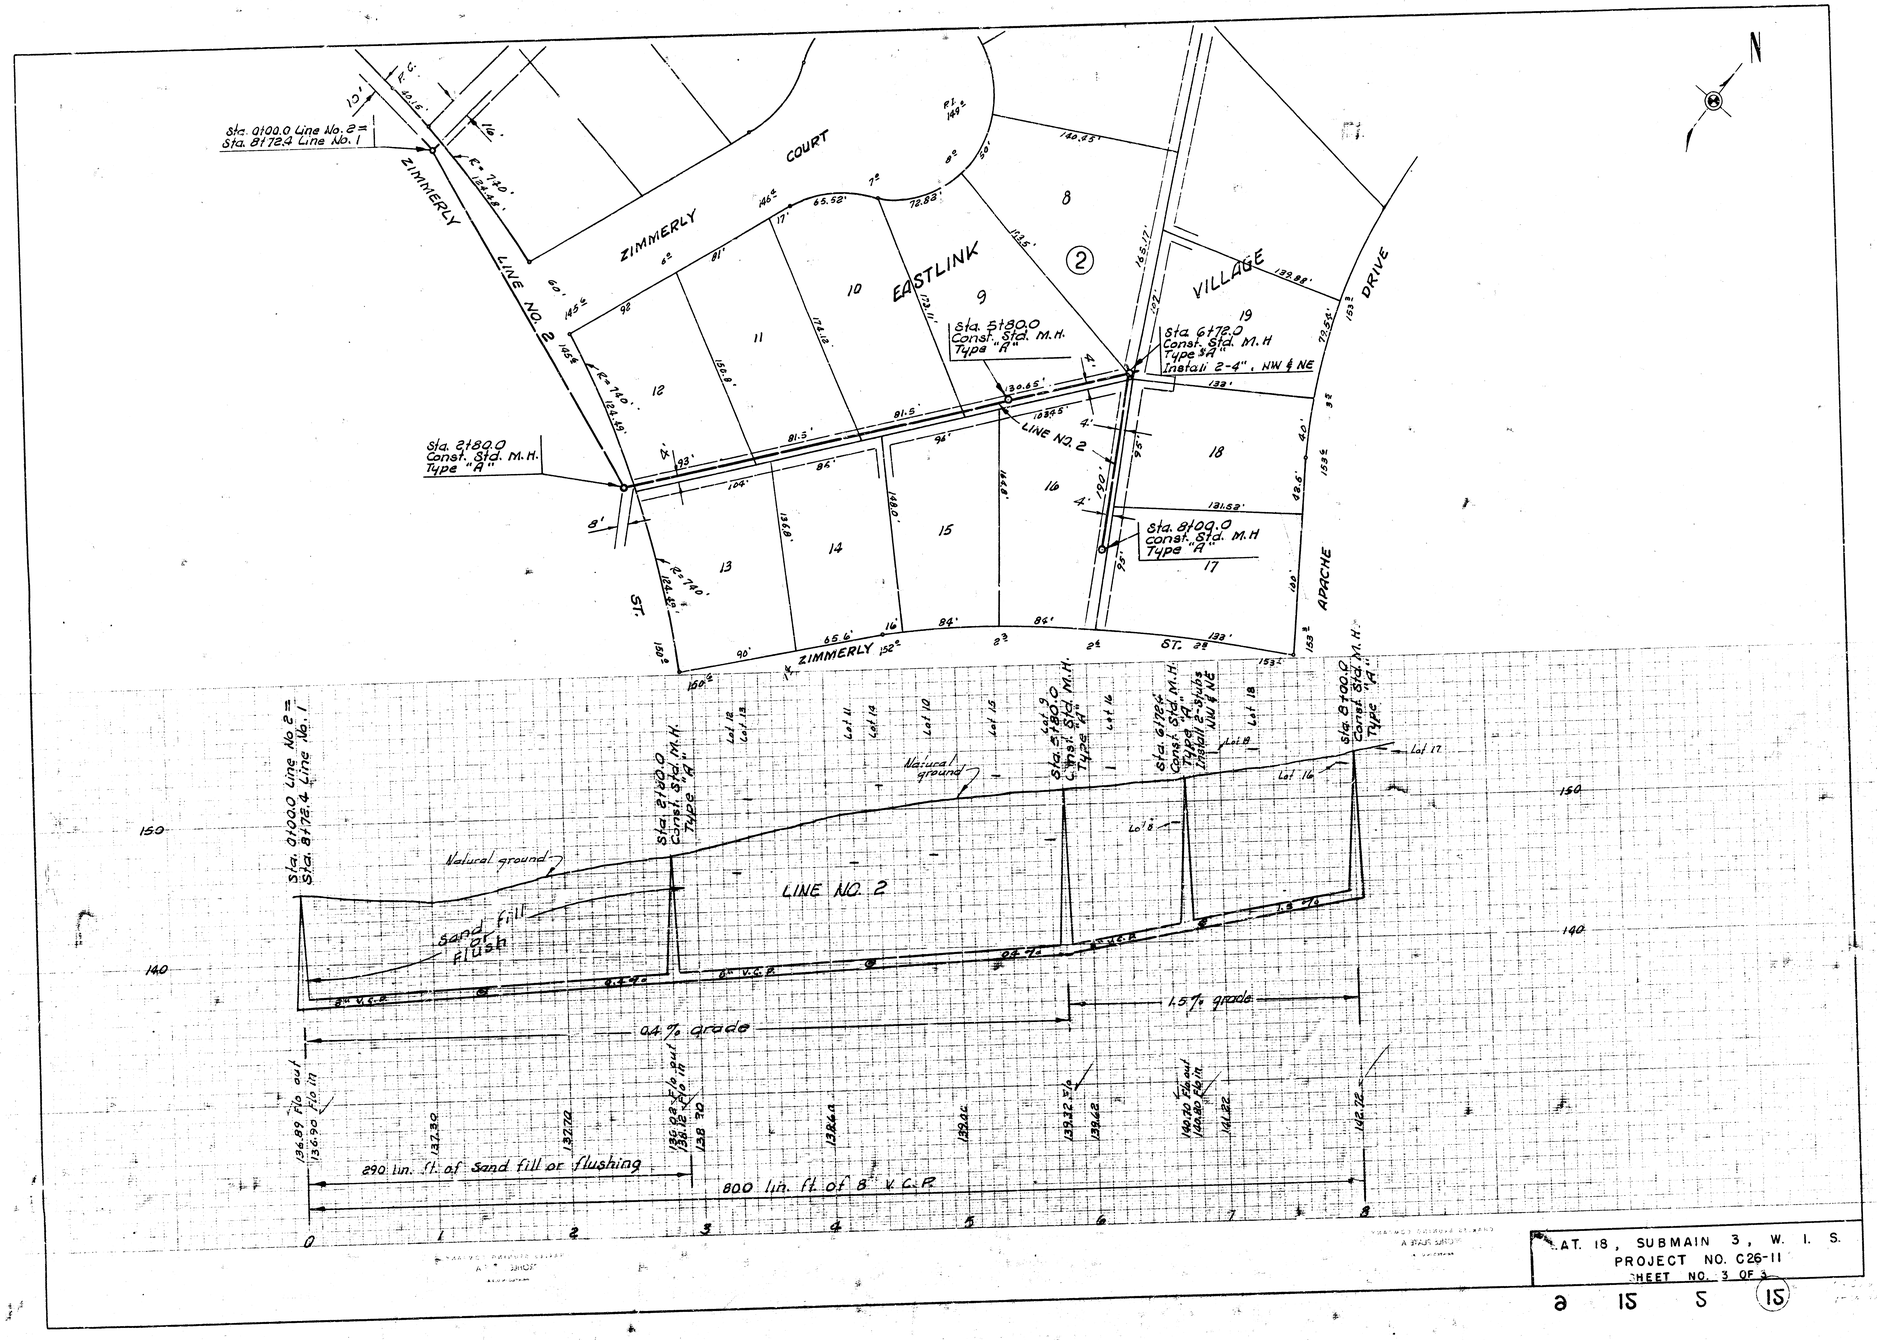

LAT. 18, SUBMAIN 3, W. I. S.
PROJECT NO. C26-11
SHEET NO. 3 OF 3

15