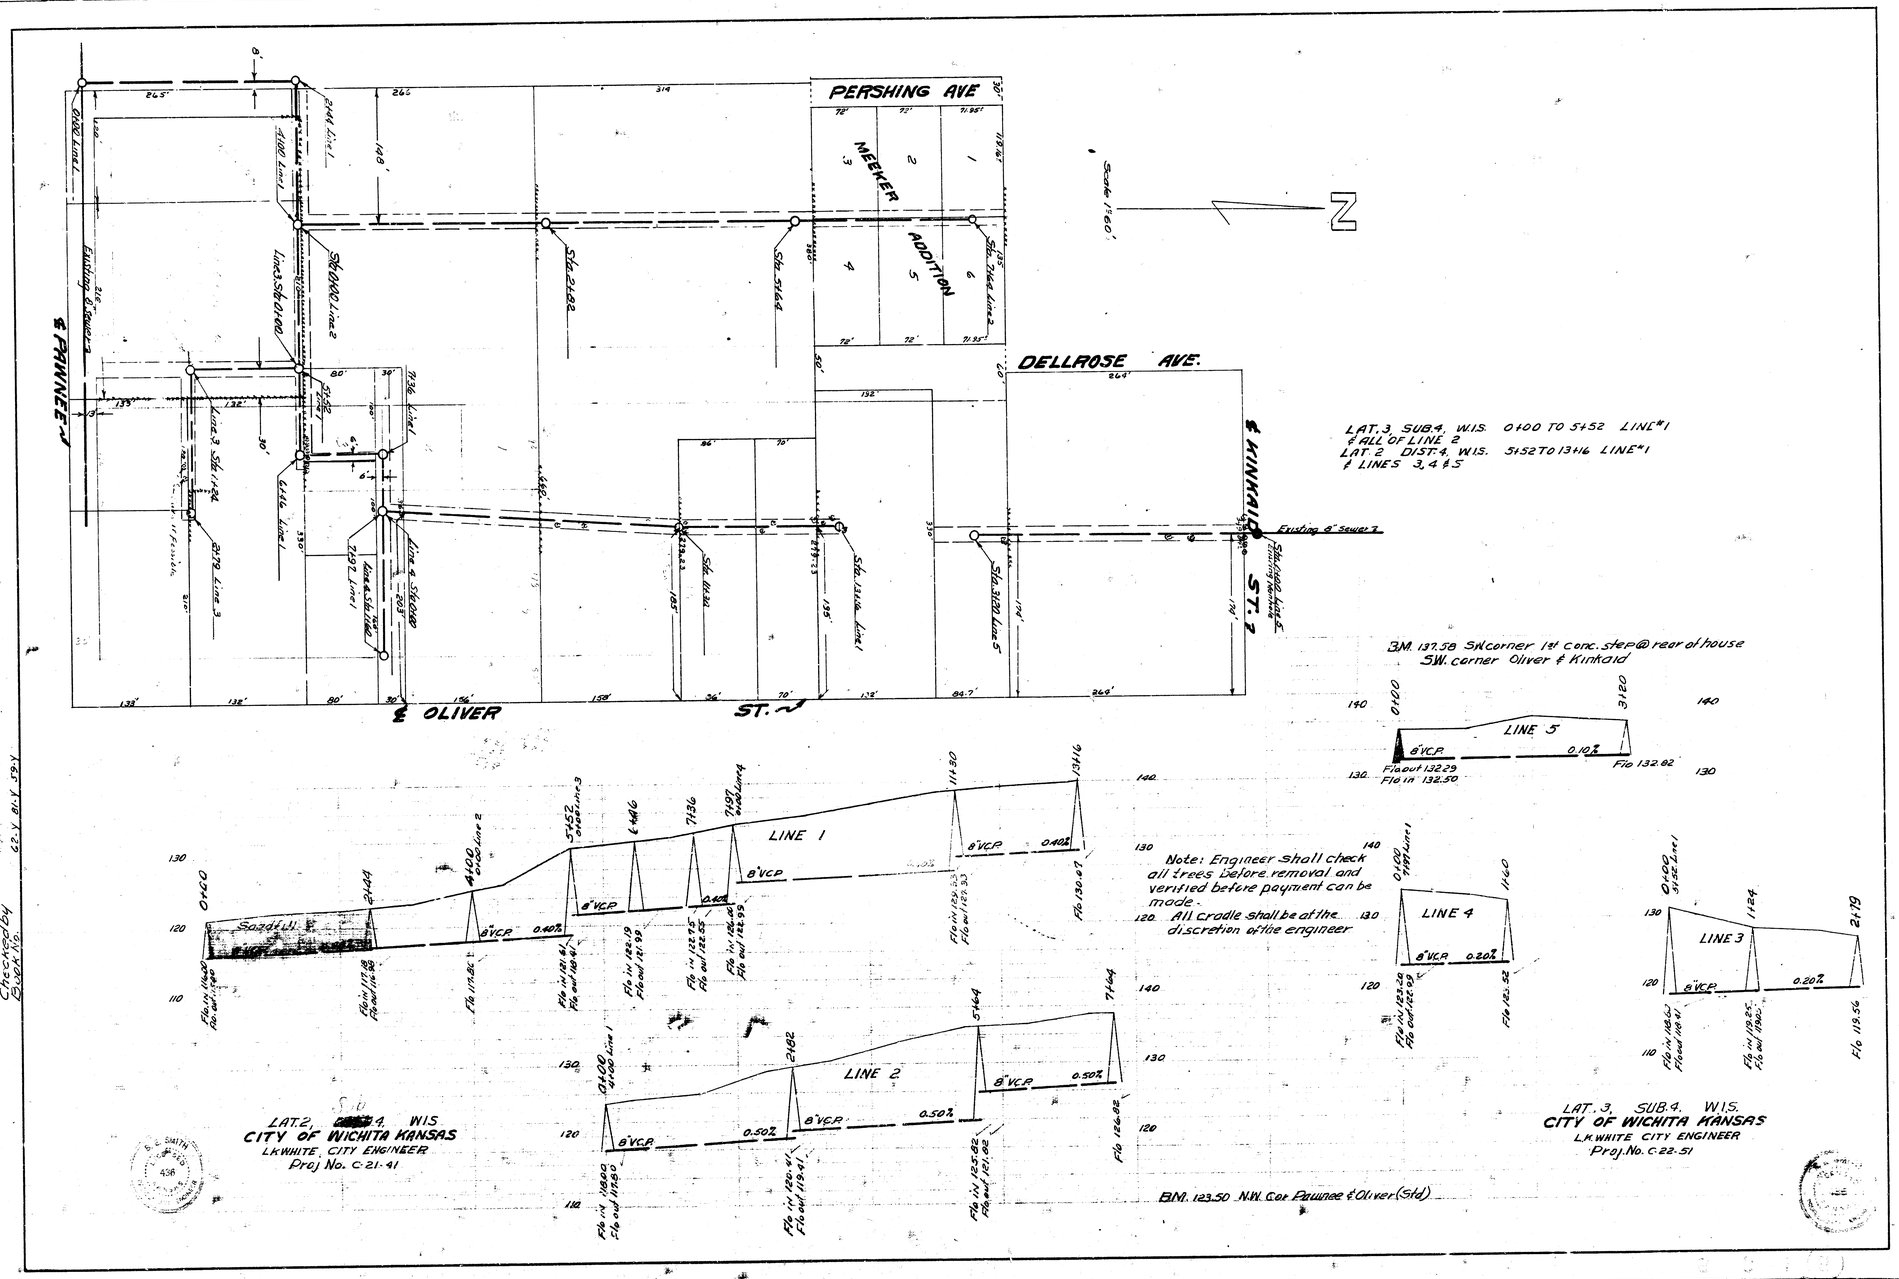
PERSHING AVE
NEEKER ADDITION
DELLROSE AVE.
KINKAID ST.
PAWNEE ST.
OLIVER ST.
Scale 1"=60'
N
LAT. 3, SUB. 4, W.I.S. 0+00 TO 5+52 LINE #1
& ALL OF LINE 2
LAT. 2 DIST. 4, W.I.S. 5+52 TO 13+16 LINE #1
& LINES 3, 4 & 5
B.M. 137.58 S.W. corner 1st conc. step @ rear of house
S.W. corner Oliver & Kinkaid
LINE 1
LINE 2
LINE 3
LINE 4
LINE 5
Note: Engineer shall check all trees before removal and verified before payment can be made.
All cradle shall be at the discretion of the engineer
B.M. 123.50 N.W. Cor. Pawnee & Oliver (Std)
LAT. 2, SUB. 4, W.I.S.
CITY OF WICHITA KANSAS
L.K. WHITE, CITY ENGINEER
Proj. No. C-21-41
LAT. 3, SUB. 4, W.I.S.
CITY OF WICHITA KANSAS
L.K. WHITE, CITY ENGINEER
Proj. No. C-22-51
Date 11-4-52
Drawn by L. Pritchard
Checked by G.E.Y. B.W.Y. 1951
Book No.