

N

SCALE 1"=100'

W 1/2 S.E. 1/4. SEC. 30, T 27S, R 2 E.

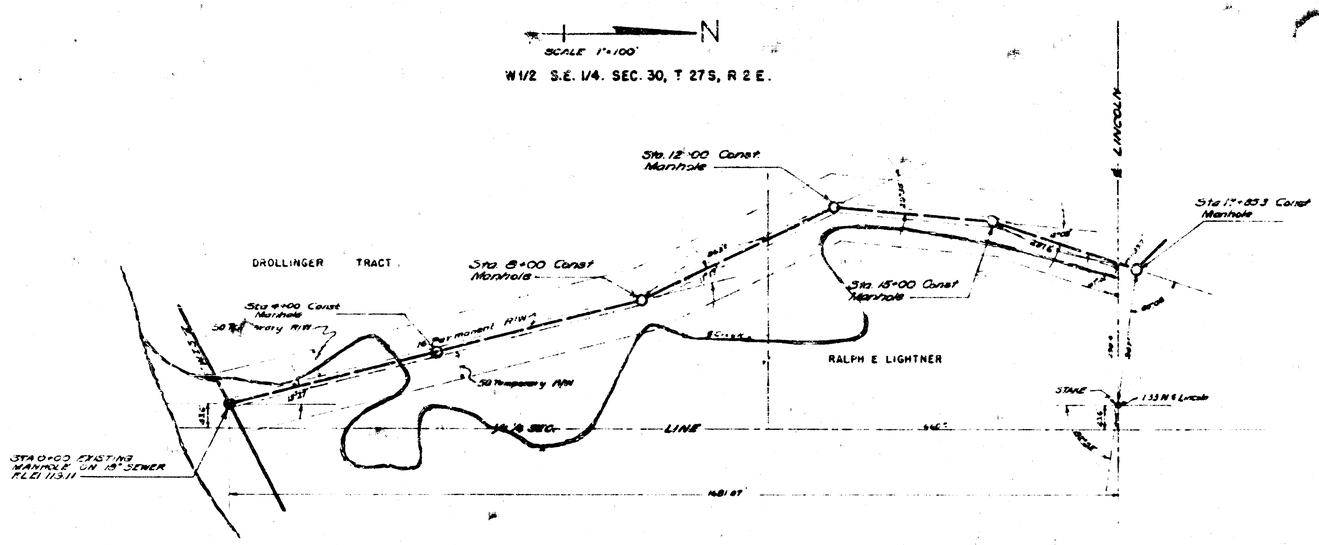

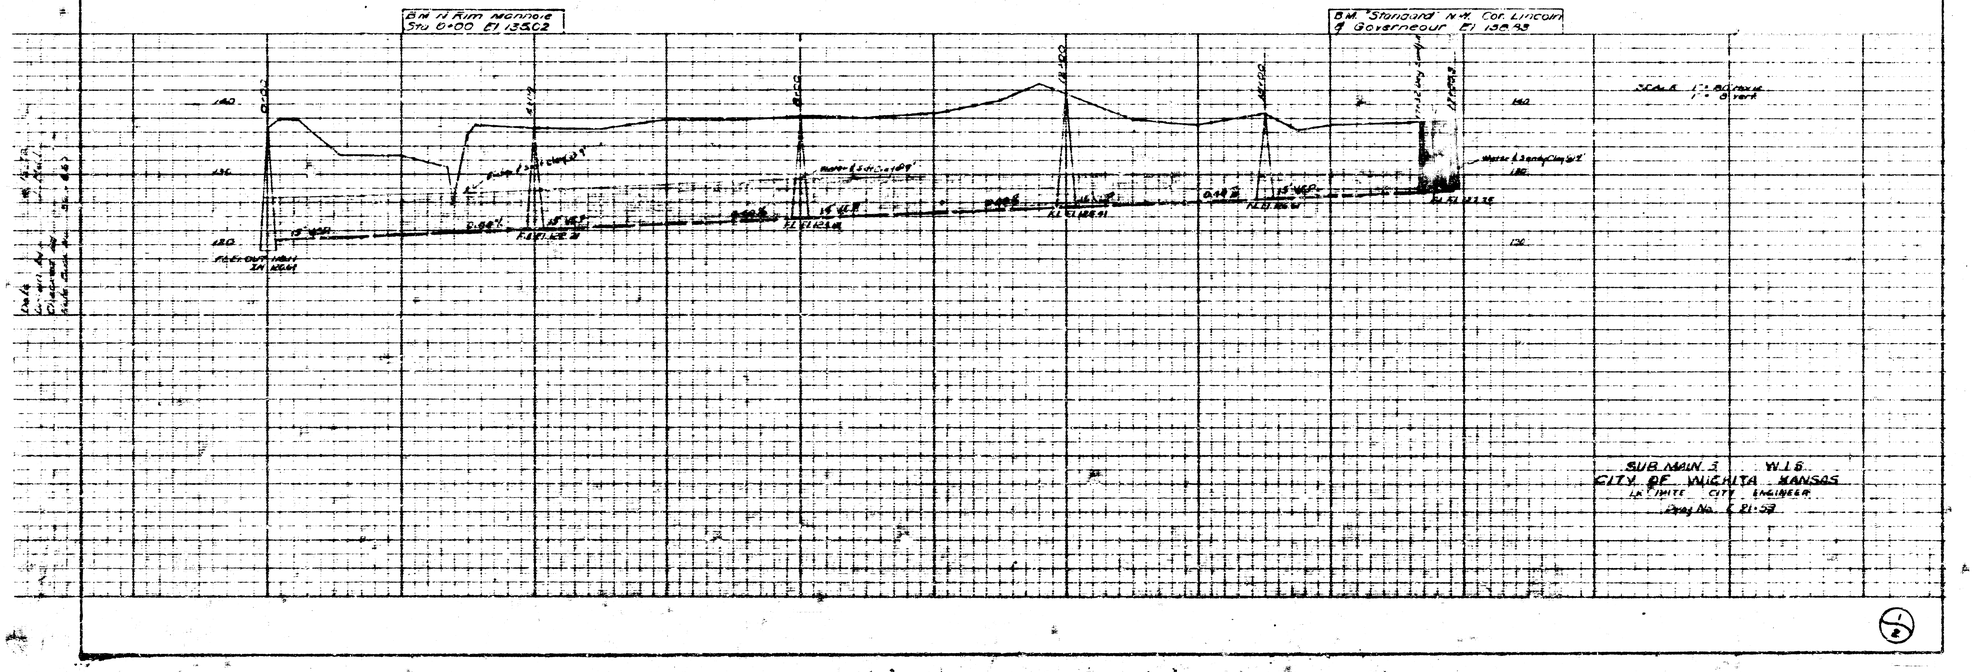

Institute Formation
Sub 3 WIB

EASTRIDGE SIXTH ADDITION

Scale: 1"=100'

GOVERNEOUR ROAD

WHITTIER ROAD

WHITTIER ROAD

LINCOLN STREET

WATSON STREET

CLAY STREET

MORRIS STREET

GILBERT STREET

LANE

CALHOUN DRIVE

ARMOUR DRIVE

SUB MAIN 5 W.I.S.
CITY OF WICHITA KANSAS
L.M.WHITE CITY ENGINEER
Proj. No. C-21-53