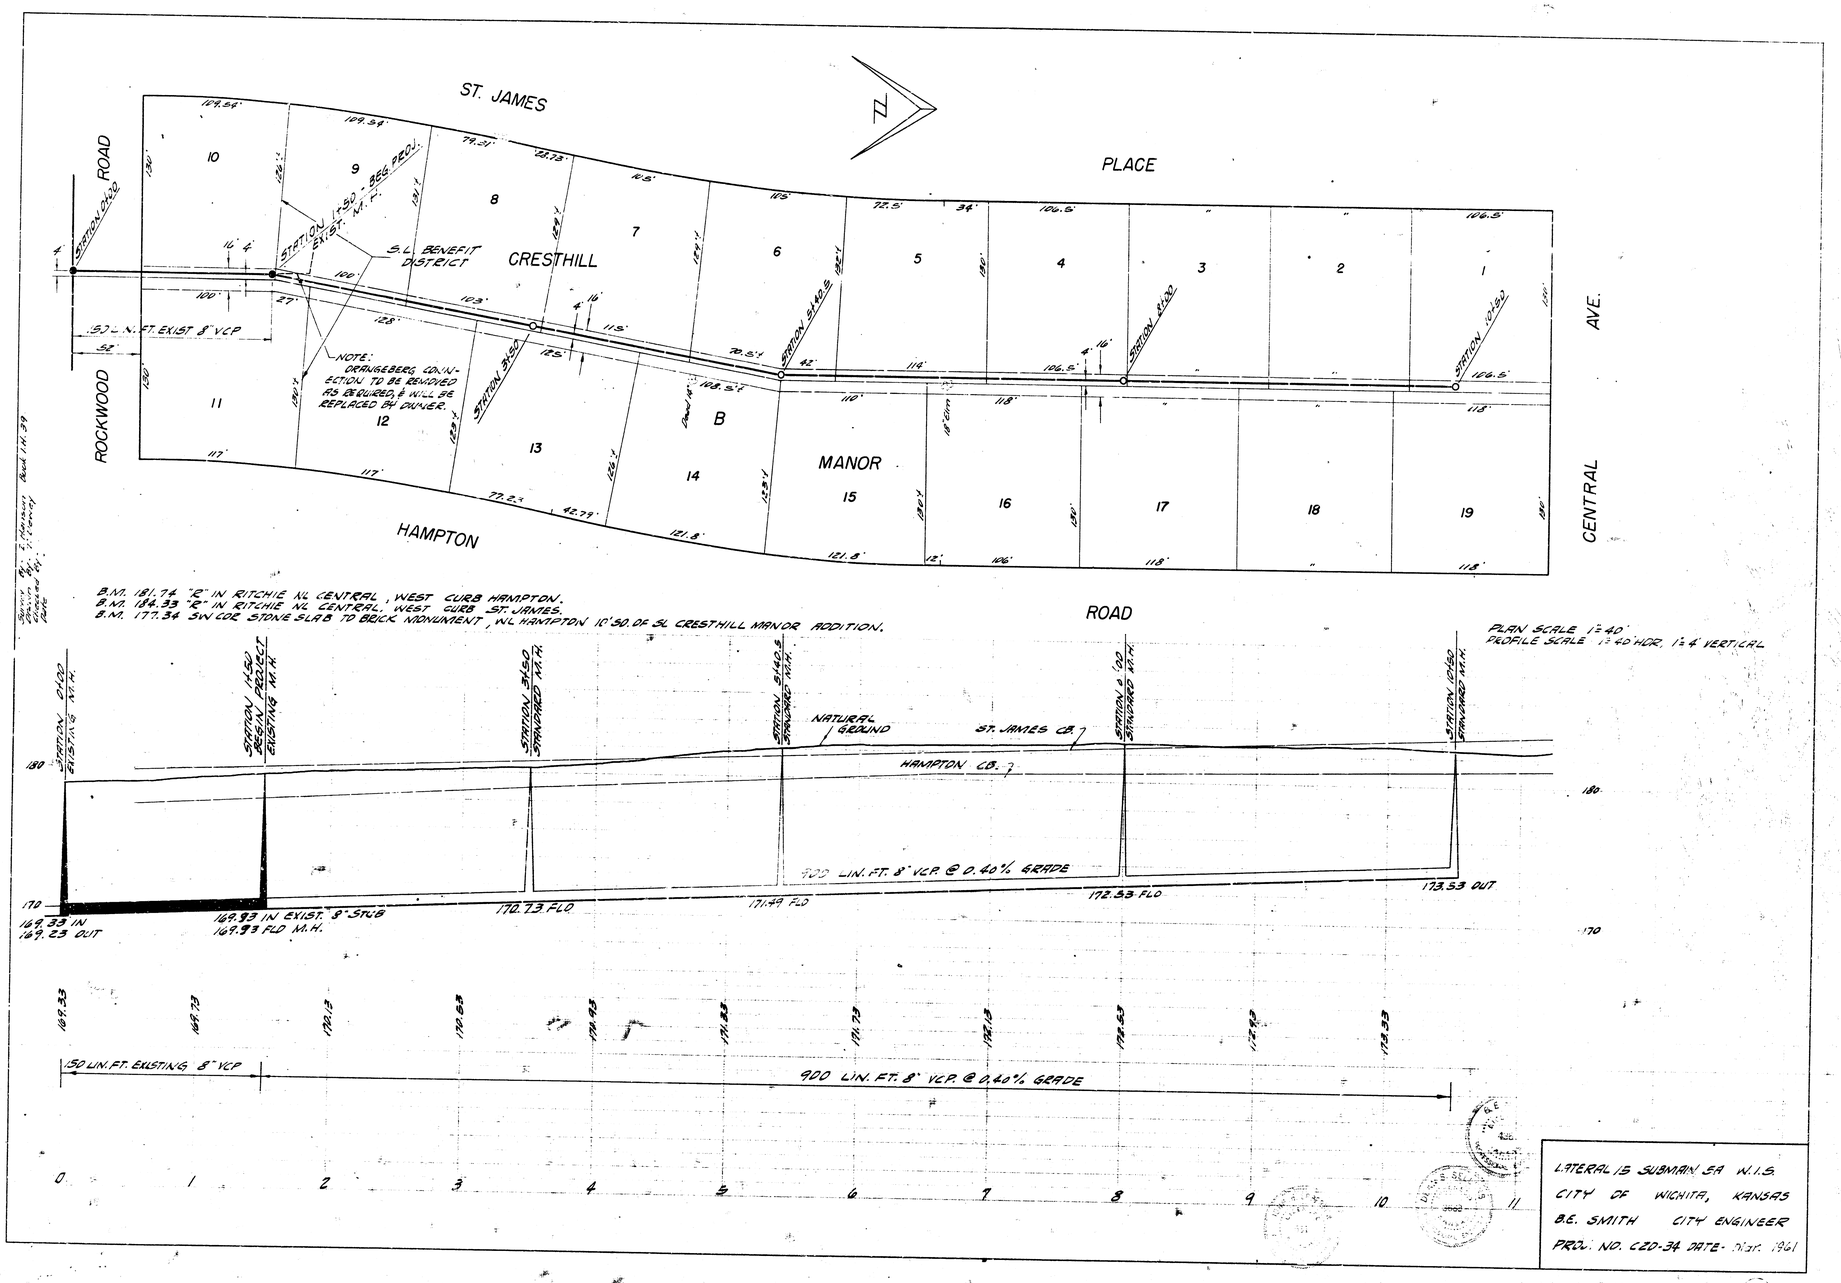


LATERAL IS SUBMAIN 5A W.I.S.
CITY OF WICHITA, KANSAS
B.E. SMITH CITY ENGINEER
PROJ. NO. CED-34 DATE: OCT. 1961