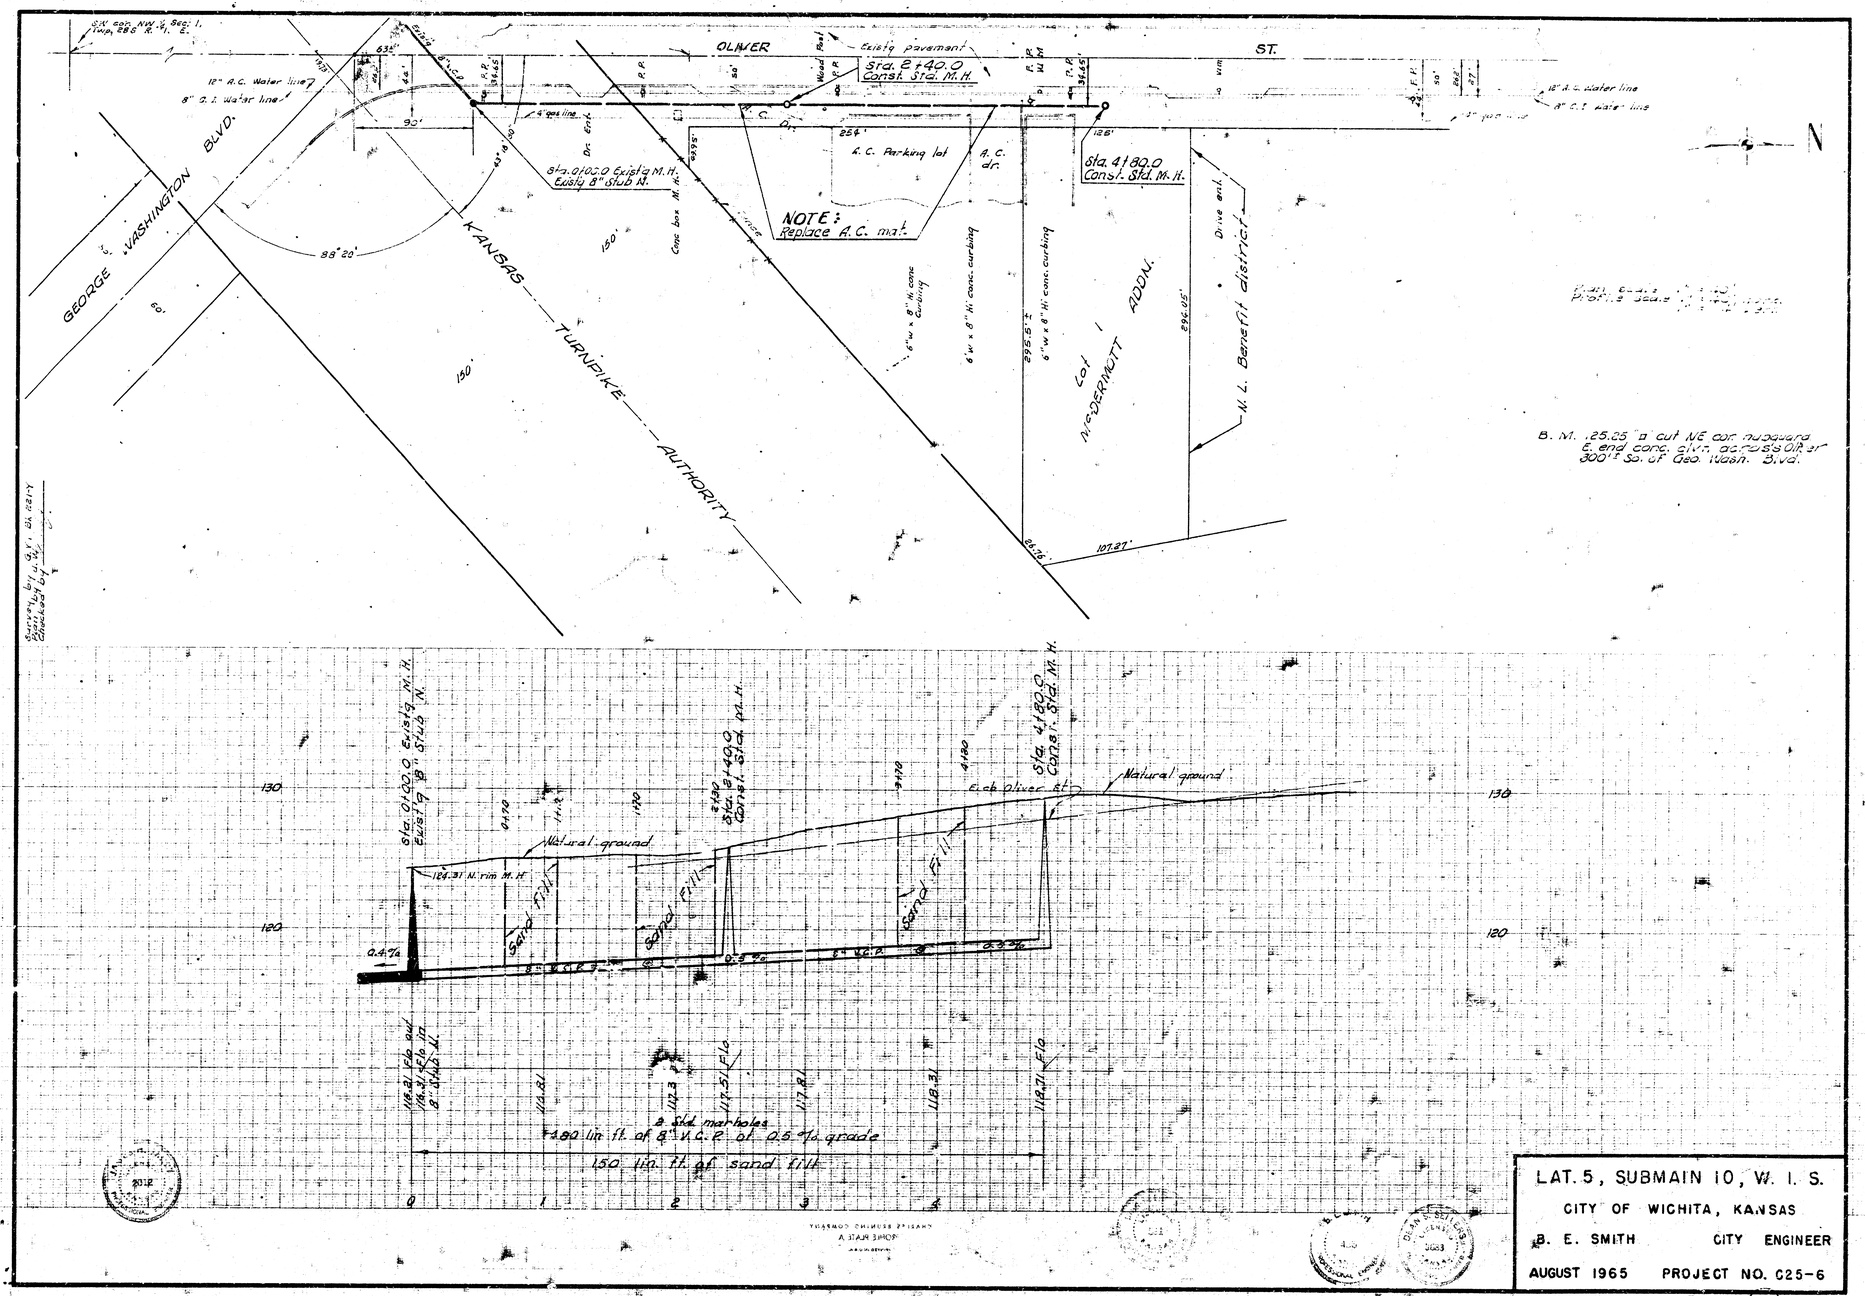

LAT. 5, SUBMAIN 10, W. I. S.

CITY OF WICHITA, KANSAS

B. E. SMITH CITY ENGINEER

AUGUST 1965 PROJECT NO. C25-6

a 11 S (1e)