

B. M. Top M.H. Rim - Sta. 0+00
Elev. 146.23

NOTE: The Contractor shall verify location of underground utilities prior to the trenching operation.

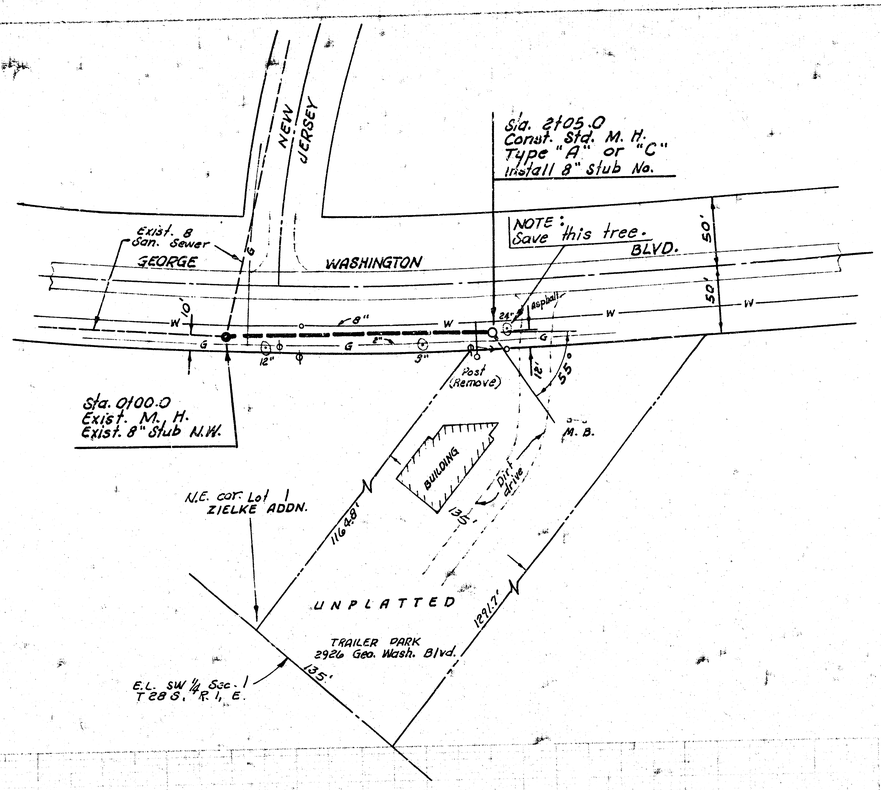

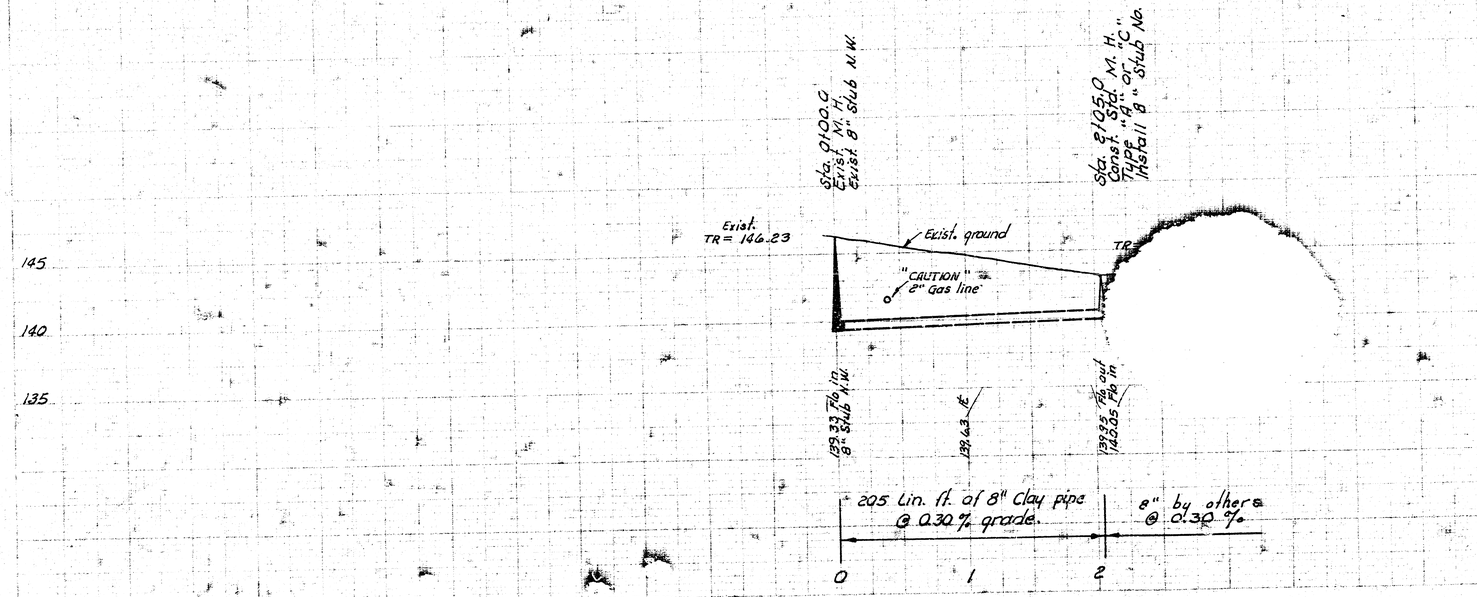

N

Plan Scale 1" = 50'
Profile Scale 1" = 50' Horz.
1" = 5' Vert.

DONALD E. SCHNEIDER
LICENSED
6311
KANSAS
PROFESSIONAL ENGINEER

LAT. 12, MAIN 10, W. I. S.
CITY OF WICHITA, KANSAS
R. W. LINN — CITY ENGINEER
APRIL 1975, PROJECT NO. DBKL 57501C

1/1

14 5 3 8

J. R. W.